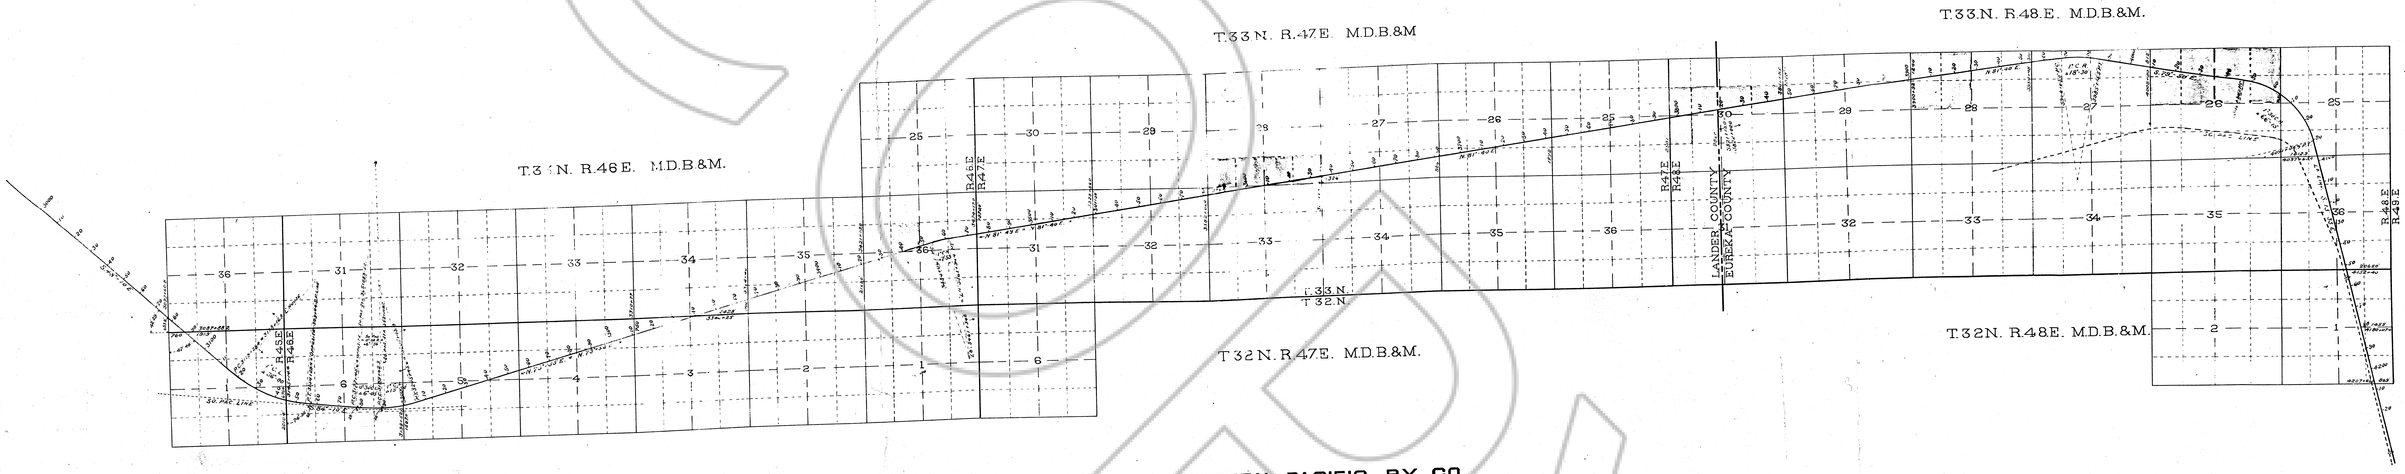

WESTERN PACIFIC RY CO.

MAP OF LINE
THROUGH
PART OF LANDER AND EUREKA COUNTIES, NEVADA.

SCALE 1"=2000' MAY 1909

State of California.
City and County of San Francisco, S.S.

W.G. Bruen, being, first duly sworn, deposes and says; That he is now and at all the times hereinafter mentioned has been the Secretary of the WESTERN PACIFIC RAILWAY COMPANY, a railroad corporation organized under the laws of the State of California, and doing business in the State of Nevada, that the accompanying is a correct plat of the location of the railroad of said WESTERN PACIFIC RAILWAY COMPANY through the South East Quarter of and North West Quarter of South West Quarter of Section 30 T.33N. R.48E. of Section 28. T.33N. R.47E. M.D.B.&M.; the South Half of North West Quarter and North West Quarter of South West Quarter of Section 30 T.33N. R.47E. M.D.B.&M.; the South Half of North West Quarter and North West Quarter of South West Quarter of Section 28. T.33N. R.47E. M.D.B.&M.; also through the South Half of North Half of Section 26 T.33N. R.48E. M.D.B.&M.; all of said lands being situated in the County of Lander, State of Nevada; also through the South Half of North Half of Section 30. T.33N. R.48E. M.D.B.&M.; the North West Quarter of Section 28. T.33N. R.48E. M.D.B.&M.; the North Half of Section 26 T.33N. R.48E. M.D.B.&M., said lands being situated in the County of Eureka, State of Nevada.

W.G. Bruen
Secretary.

Subscribed and sworn to before me this 19th day of May A.D. 1909.

O.K. Taggart
Notary Public in and for the City and County of San Francisco, State of California.