TOWNSHIP 31 NORTH, RANGE 51 EAST, M D B & M.

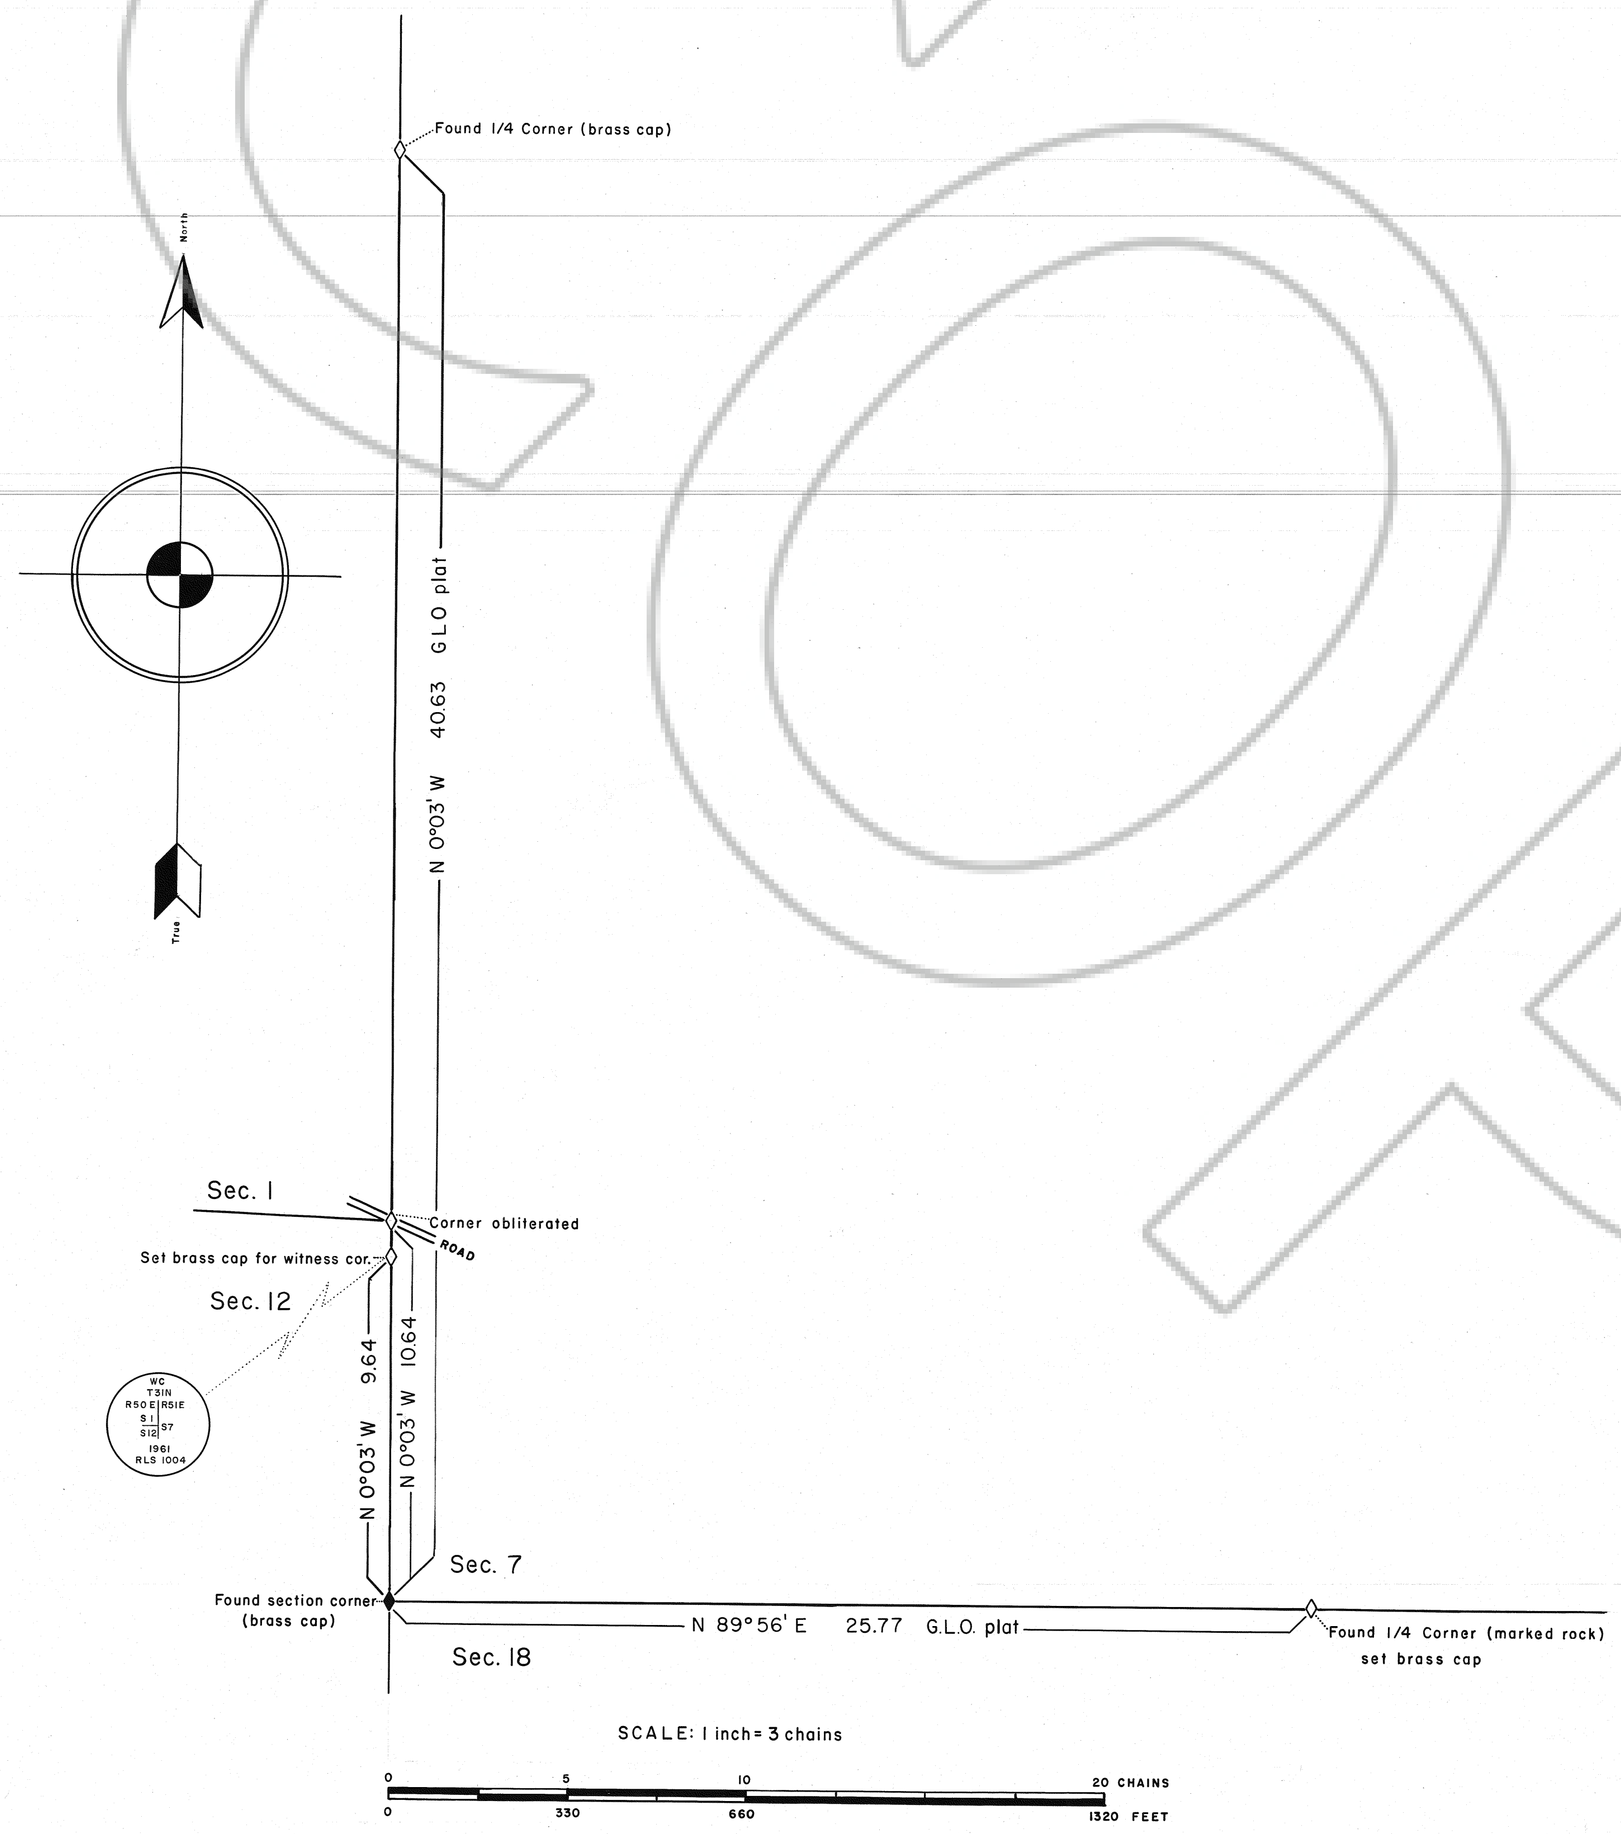

—FILED—

At the request of:

W. G. Austin — Jungo, Nevada

at 27 Min. past 11 O'clock A M.

in the Office of the Recorder of

the County of Eureka, State of

Nevada, Dated this 29th Dec. 1961

Hallie A. McPaul

County Recorder

File number 35788

Certification:

I, *Keith N. Meador*, being a Registered Land Surveyor in the State of Nevada, do hereby certify that this plat truly represents the field notes of a survey made by me between September 22 and December 20, 1961; that all bearings and distances are true and that all monuments shown are correctly plotted and actually do exist.

Keith N. Meador

Keith N. Meador R.L.S. 1004

Post Office Box 561, Carson City, Nev.

31 N. 51 E

35788

DRAWING NUMBER
SAFCO PRODUCTS • NEW HOPE, MINNESOTA
REORDER BY PART NUMBER 6551

DRAWING NUMBER
35788

DRAWING NUMBER
T31N R51E R.O.S.