DRAWING NUMBER
SAFCO PRODUCTS • NEW HOPE, MINNESOTA
REORDER BY PART NUMBER 63051
DRAWING NUMBER
SAFCO PRODUCTS • NEW HOPE, MINNESOTA
REORDER BY PART NUMBER 63051
DRAWING NUMBER 57540
SAFCO PRODUCTS • NEW HOPE, MINNESOTA
DRAWING NUMBER R.O.S. T 29 N R48E
SAFCO PRODUCTS • NEW HOPE, MINNESOTA

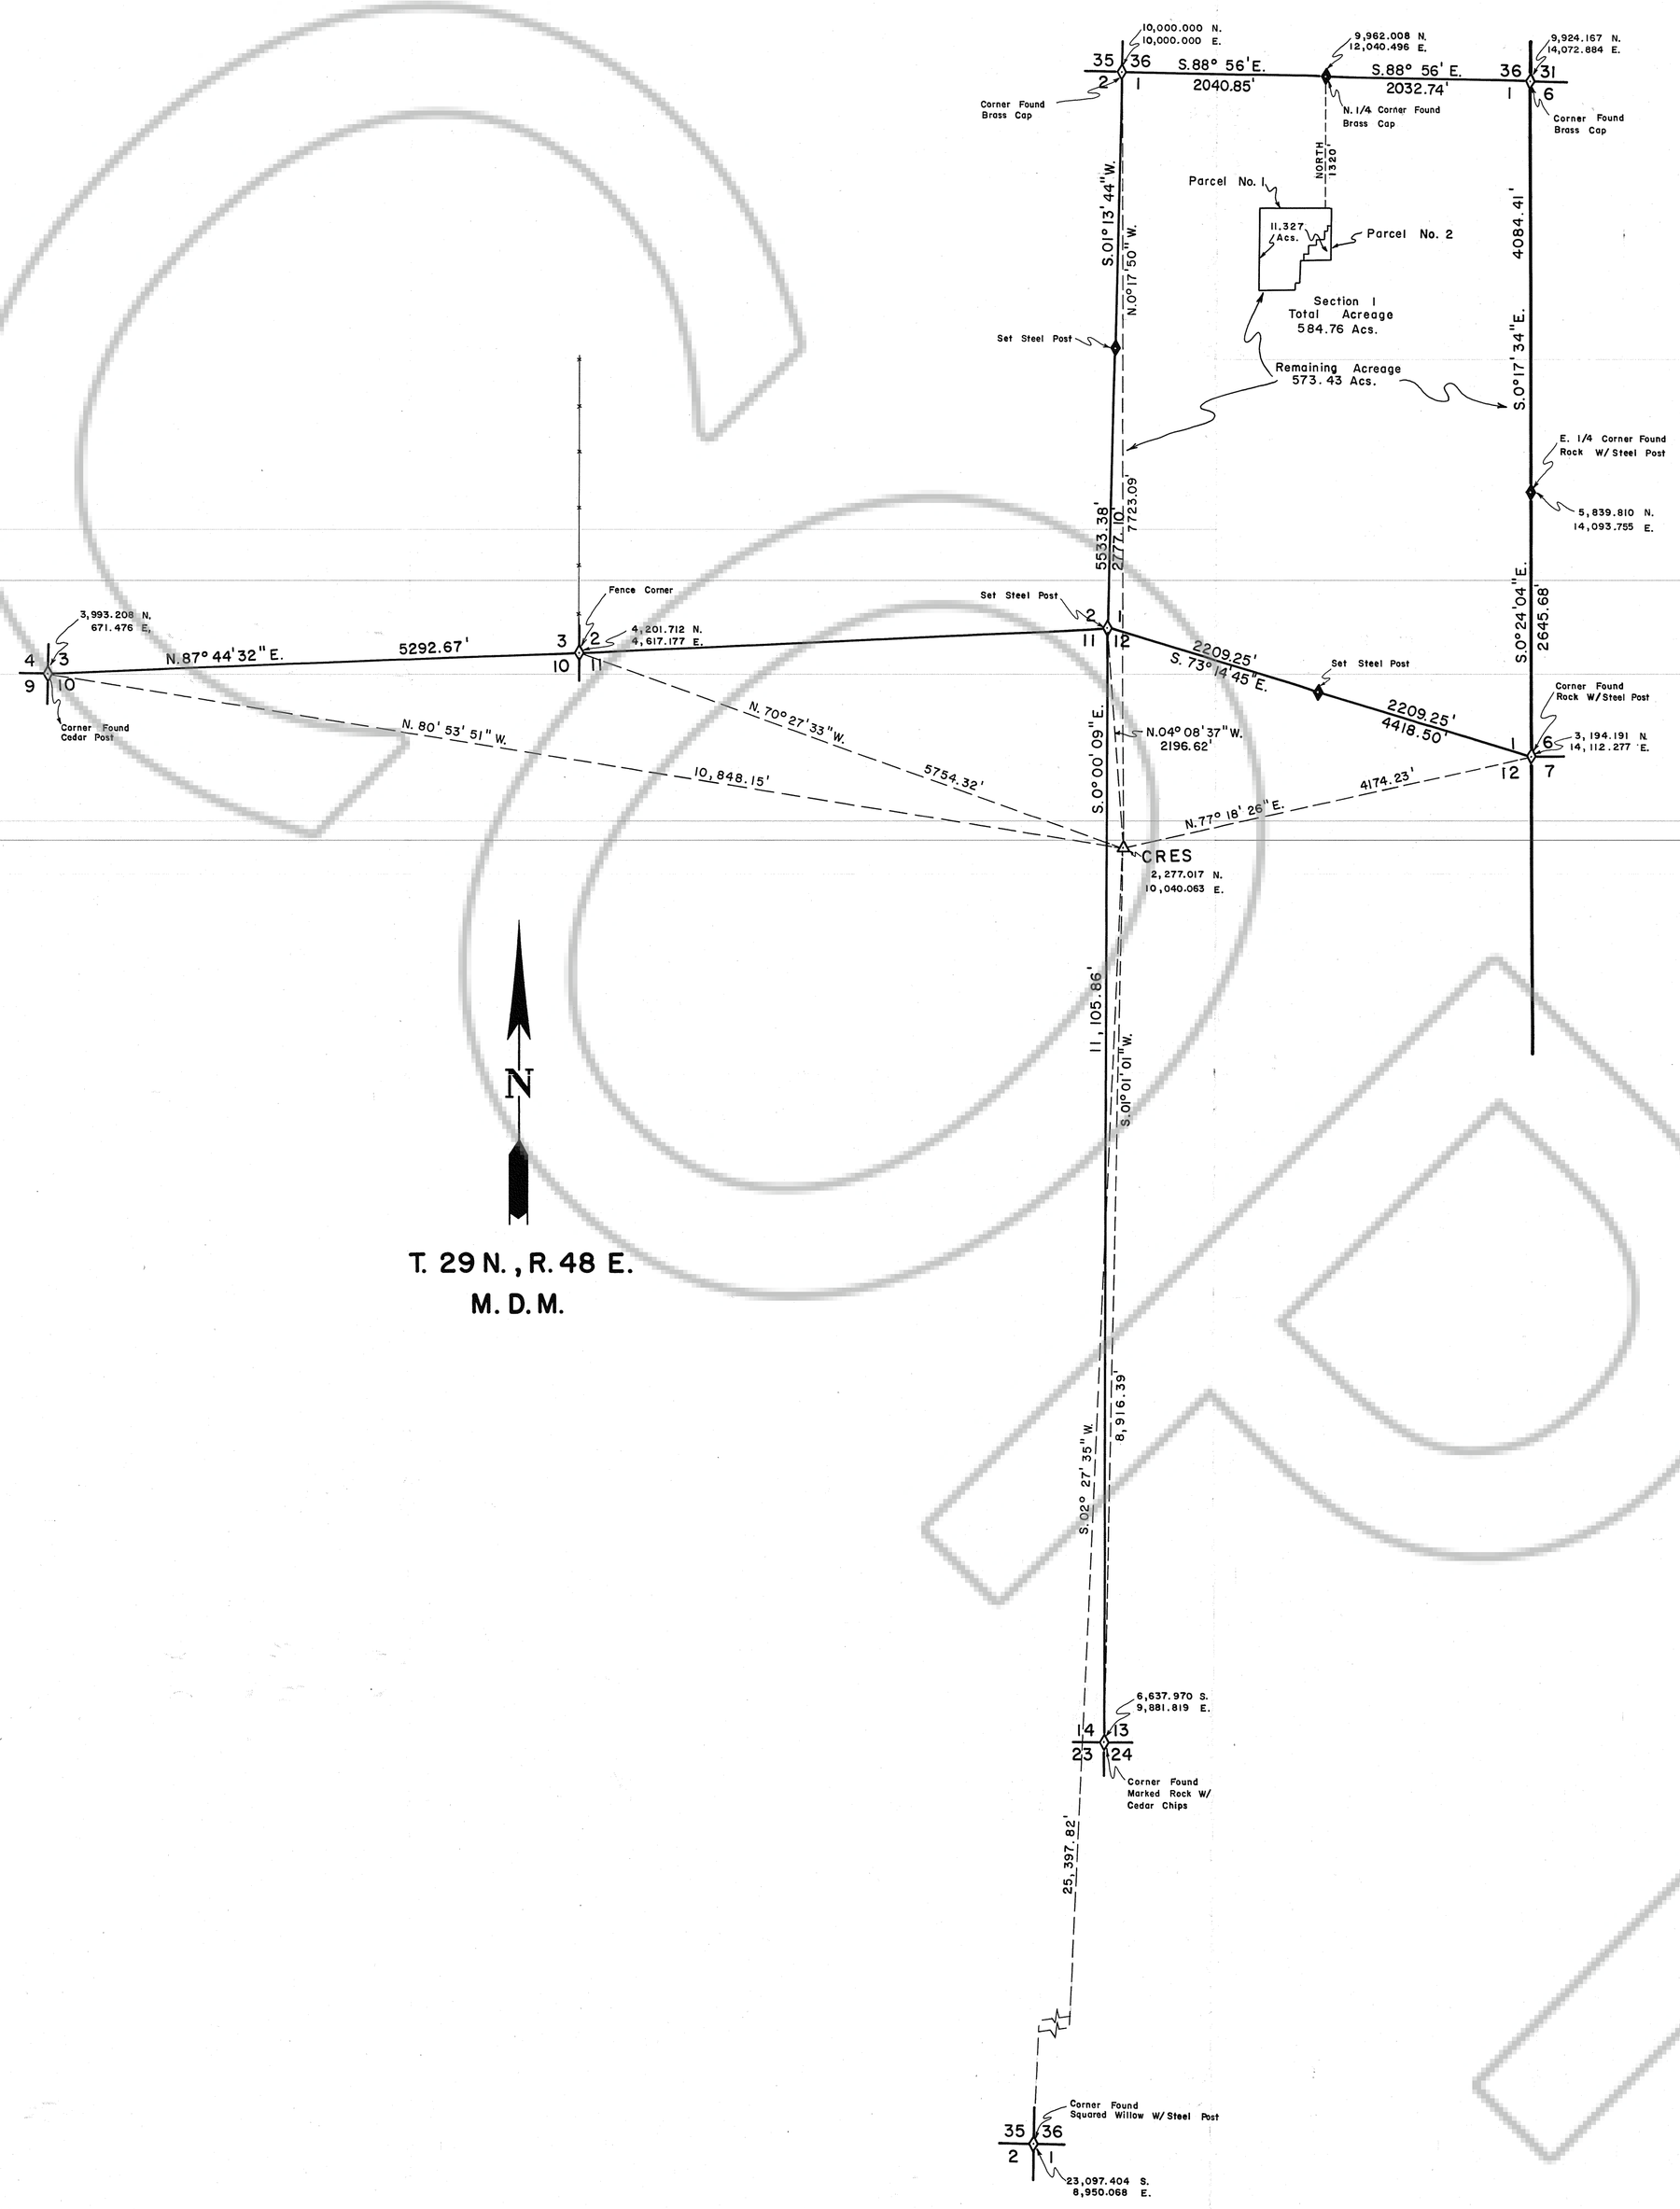

I, Mark Chilton, do hereby certify that this is a true and accurate map of lands surveyed under my supervision and direction on the 7 th. day of April, 1972, and that said survey is fully and correctly there on.

REGISTERED PROFESSIONAL ENGINEER STATE OF NEVADA
MARK CHILTON
LAND SURVEYOR
CIVIL
NO. 1404

Mark Chilton
Registered Land Surveyor No. 1404 Nevada

Filed at the request of: CHILTON ENGINEERING
Date: 8-21-73
Time: 11:55 am
File no: 57540

Willa a. McLaughlin
Eureka County Recorder
Fee $2.50

BASIS OF BEARING: The SW corner of Section 1 was established by the following method. East Coordinate: Plat distance East from SW corner Section 2. North coordinate: Single proportion between SW corner Section 13 and NW corner Section 1.

0 500' 1000' 2000' 3000' 4000' 5000'
Scale 1" = 1000'

NO.	BY	DATE	DESCRIPTION	CHK'D	APP'D
			REVISIONS		

DRAWN BY K.W.O. | APPROVED BY M.C.
JOB NO. 637-008 | DATE AUG., 1973

RECORD OF SURVEY
OF
SECTION 1
T. 29 N., R. 48 E., M.D.M.
IN
EUREKA COUNTY NEVADA

CHILTON ENGINEERING
421 COURT STREET ELKO, NEVADA

73089