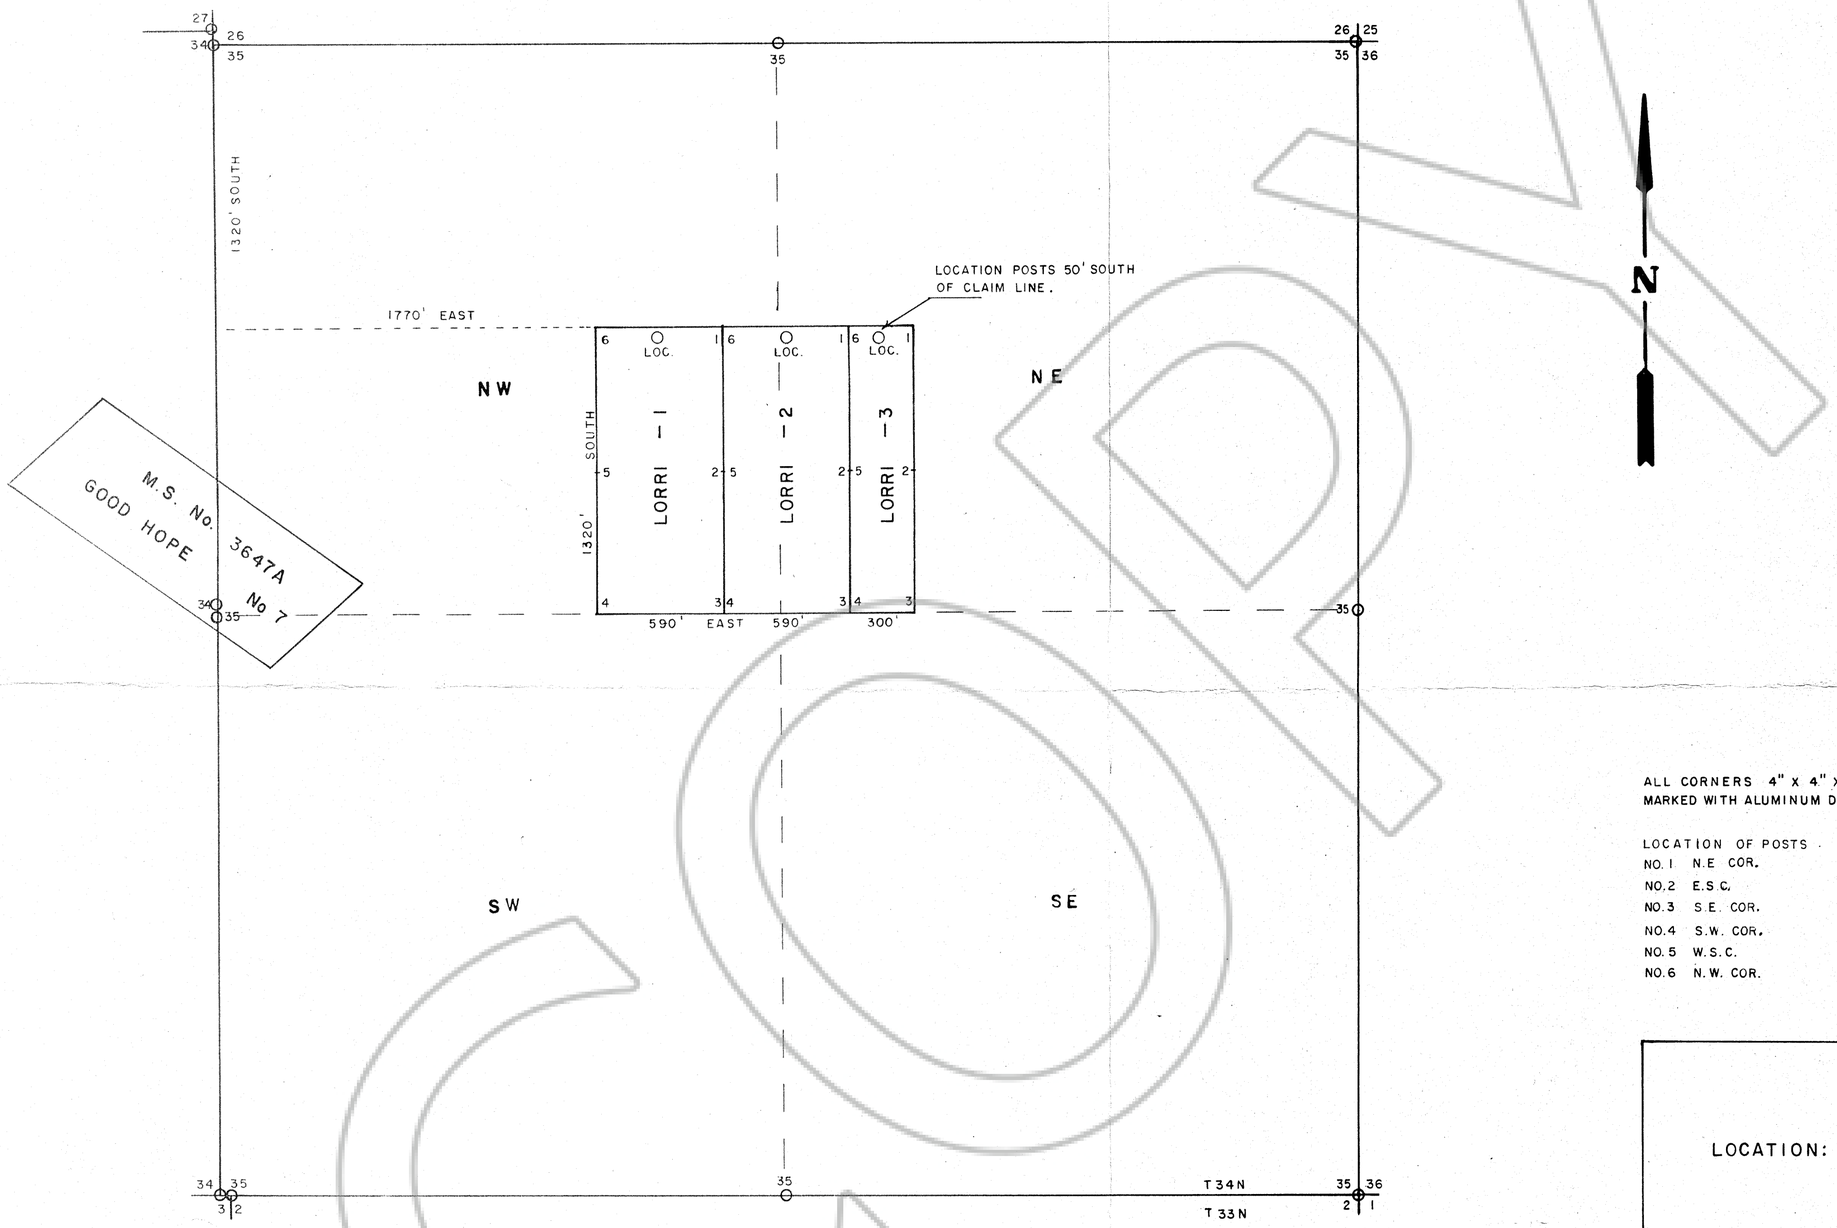

ALL CORNERS 4" X 4" X 4-1/2' WOODEN POSTS, MARKED WITH ALUMINUM DYMO TAPE.

LOCATION OF POSTS

NO. 1 N.E COR.
NO. 2 E.S.C.
NO. 3 S.E. COR.
NO. 4 S.W. COR.
NO. 5 W.S.C.
NO. 6 N.W. COR.

Filed [redacted] AT THE REQUEST OF Carlin Gold Mining Co. on November 10, 19 77, at 50 mins. past 9 A.M. In [redacted] OFFICIAL RECORDS, [redacted], RECORDS OF EUREKA COUNTY, NEVADA. WILLIS A. DePAOLI Recorder

File No. 64167 Fee $ 3.00

AMENDED MAP

LORRI GROUP CLAIMS

LOCATION: MAGGIE CREEK MINING DISTRICT
EUREKA COUNTY, NEVADA
SEC. 35 T 34 N R 51 E MDB & M

TYPE: LODE

SCALE: 1" = 500'

LOCATED BY: LYNN M. BARSTOW
P.O. BOX 1623
ELKO, NEVADA 89801

DATE: SEPT. 12, 1977