69364

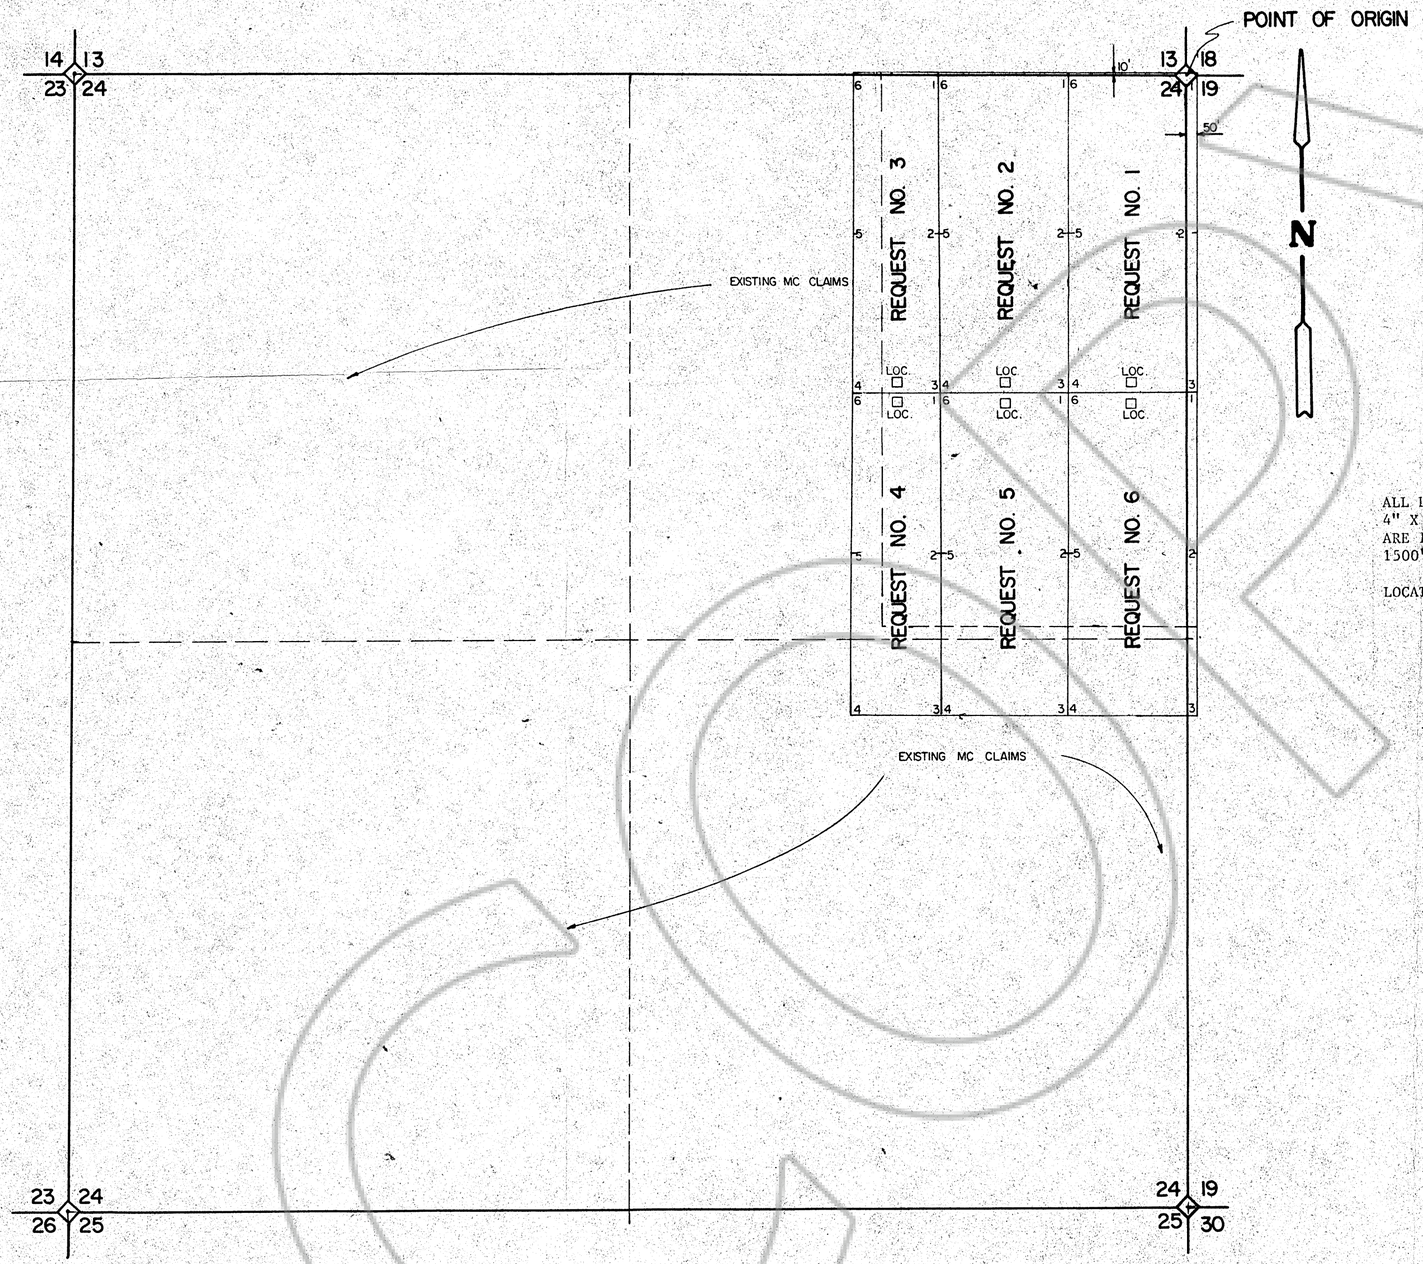

ALL LOCATIONS ARE CENTERED AND 50' FROM CLAIM LINE. ALL CORNERS ARE 4" X 4" X 4½' WOODEN POST MARKED WITH ALUMINUM DYMO TAPE. ALL CLAIMS ARE 1500' X 600' EXCEPT REQUEST NO. 3 AND REQUEST NO. 4, WHICH ARE 1500' X 400'.

LOCATION OF POSTS

NO. 1	NORTH EAST CORNER
NO. 2	EAST SIDE CENTER
NO. 3	SOUTH EAST CORNER
NO. 4	SOUTH WEST CORNER
NO. 5	WEST SIDE CENTER
NO. 6	NORTH WEST CORNER

Filed
~~RECORDED~~ AT THE REQUEST OF
Carlin Gold Mining Co.
on August 28, 1979
at 30 mins. past 11 A. M.
in ~~Book~~ ..... of ~~OFFICIAL~~
~~RECORDS, page~~ ....., RECORDS
OF EUREKA COUNTY, NEVADA
WILL A. DePAOLI
Recorder
69364 File No. 69364 Fee $90.00

REQUEST CLAIM GROUP

LOCATED BY: CARLIN GOLD MINING CO.
P.O. BOX 979
CARLIN, NEVADA 89822

DATE : 6-29-79

SECTION 24 REQUEST GROUP
TYPE: LODE

T 34 N

R 51 E MAGGIE CREEK MINING DISTRICT

M.DB. & M SCALE: 1" = 500'

R.J.S.