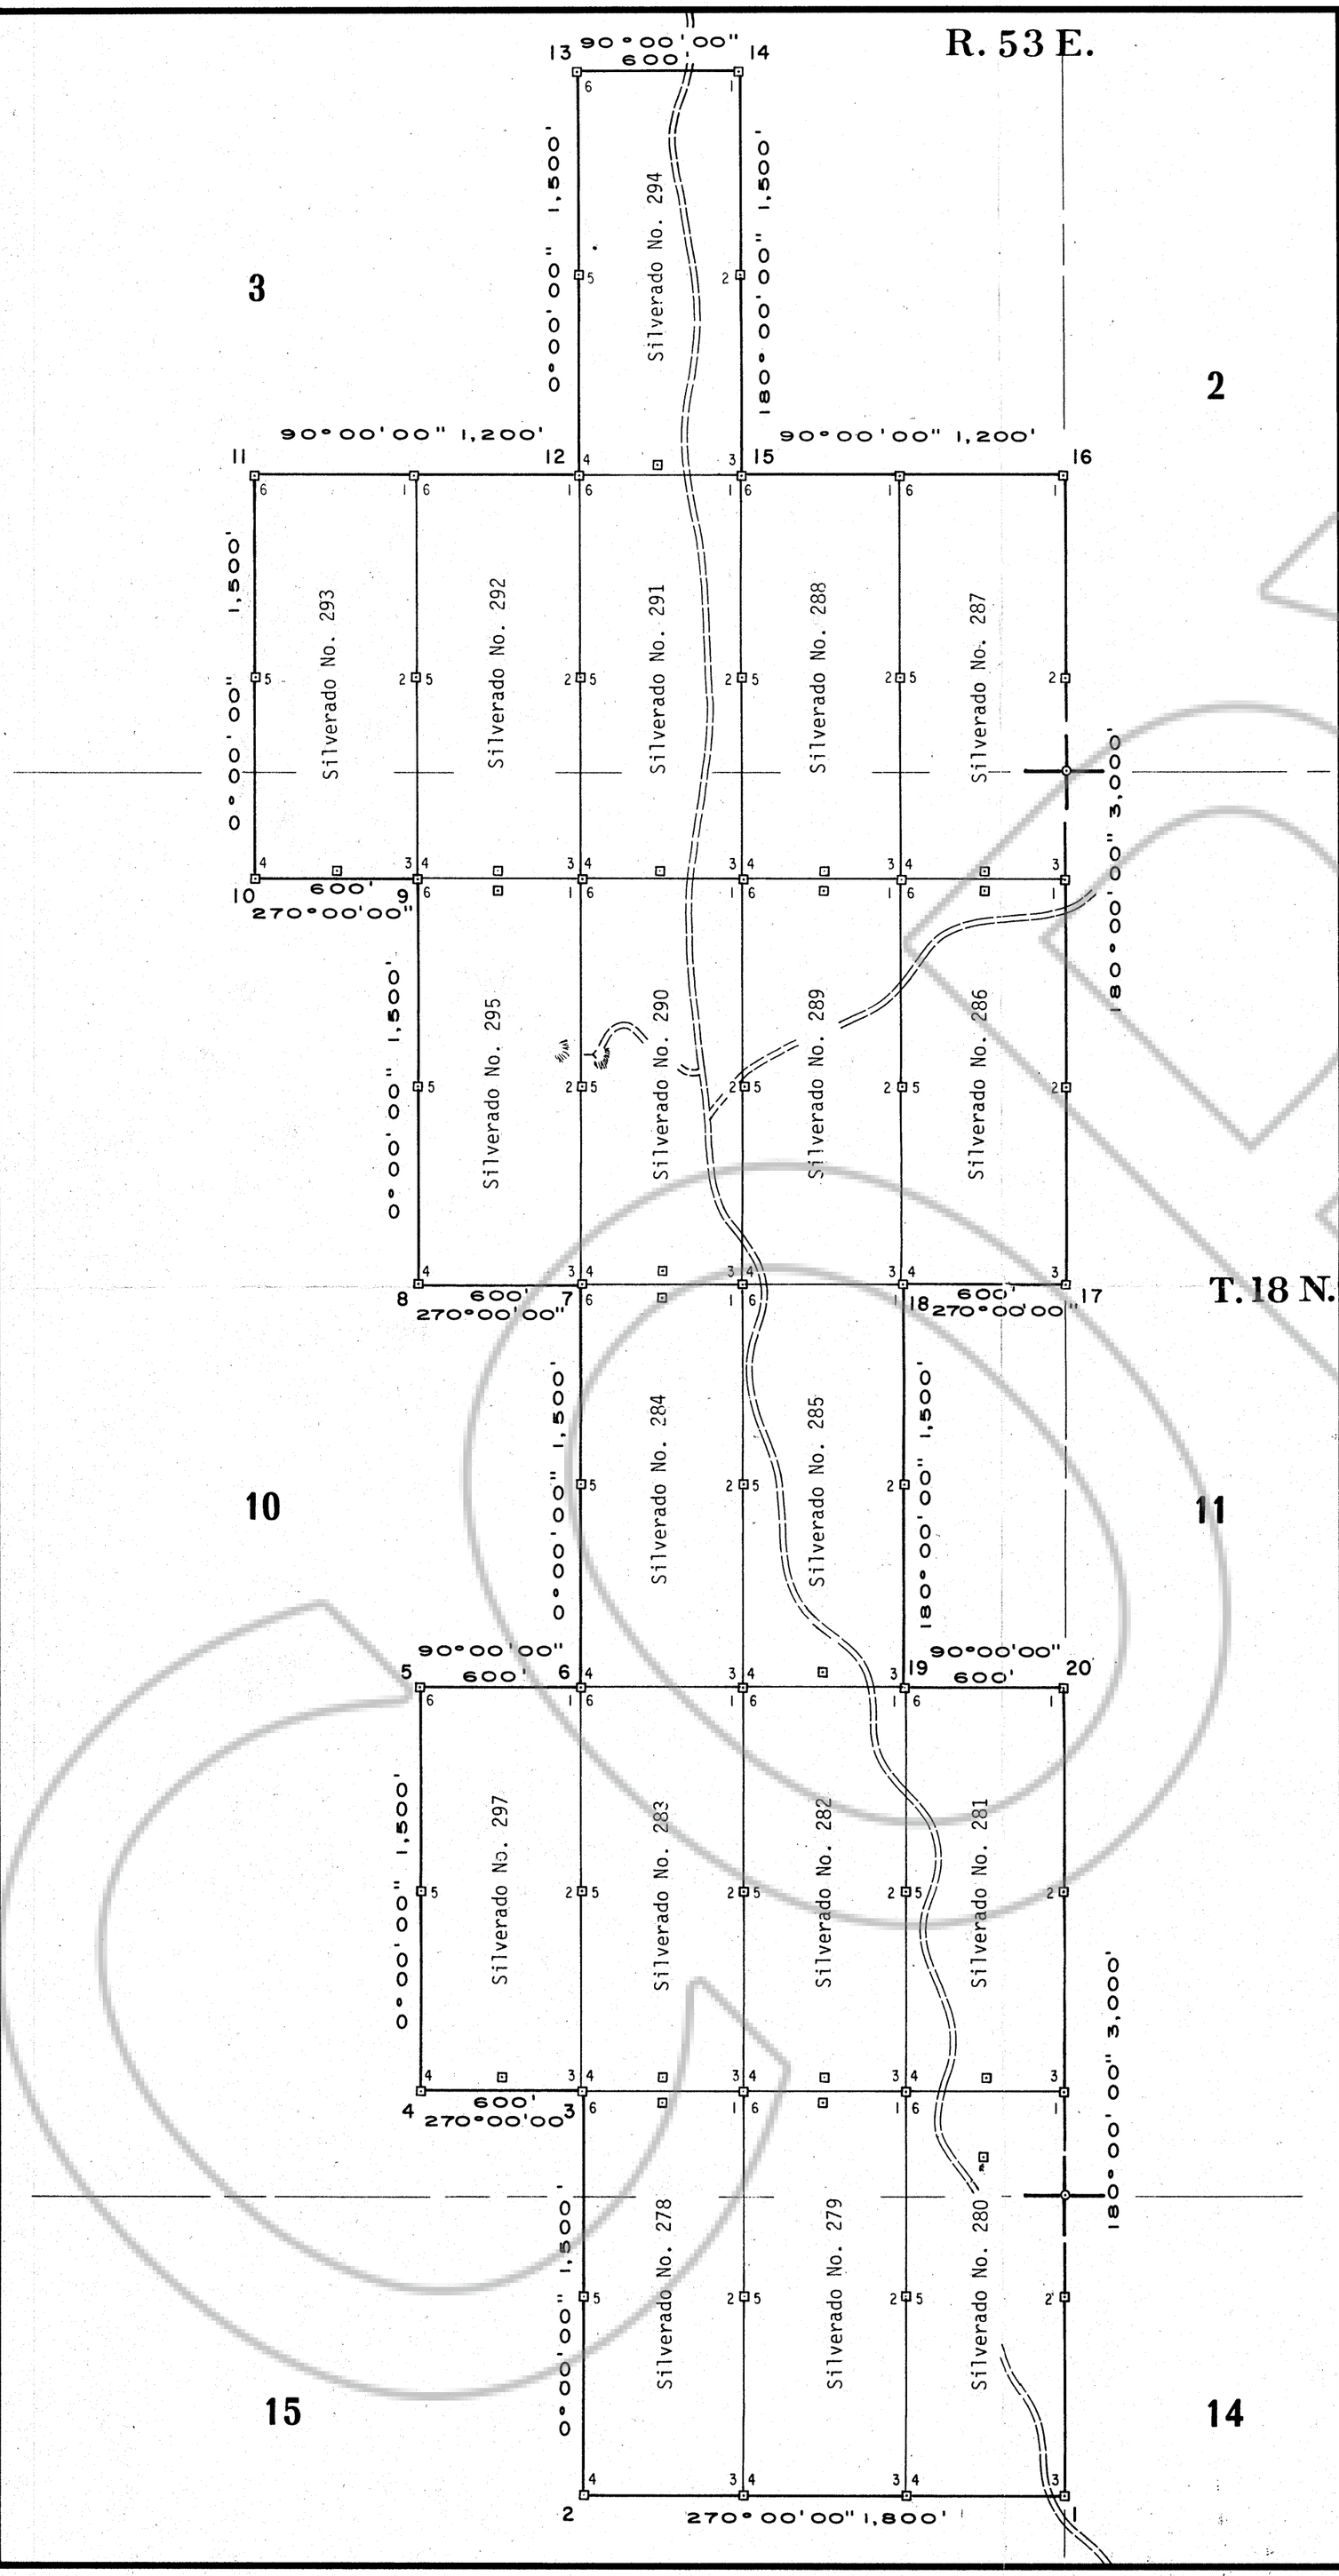

EXPLANATION

Silverado Claim Nos. 278, 279, 280, 281, 286, 287, 293

7 — L.H. Erickson
709 Cline St. Las Vegas, Nev. 89128

Silverado Claim Nos. 282, 283

2 — Kenneth Stead
4611 E. Palo Verde Phoenix, Ariz. 85018

Silverado Claim Nos. 284, 285

2 — John H. Ragland
2522 E. Luke Ave. Phoenix, Ariz. 85016

Silverado Claim No. 288

1 — Robert K. Clawson & Morris E. Anderson
c/o Superior Roofing Co.
432 W. 3440 So. Salt Lake City, Ut. 84115

Silverado Claim Nos. 295, 297

2 — Gene R. Williams
8919 N.E. 190th Pl. Bothell, Wash. 98011

Silverado Claim Nos. 290, 292

2 — Garth L. Walker
12211 4th Ave. N.W. Seattle, Wash. 98177

Silverado Claim No. 291

John Curtin
4600 E. Indian School Phoenix, Ariz. 85018

1 — Roger D. Follett
3207 W. Stella Lane Phoenix, Ariz. 85017

Silverado Claim No. 294

Don & Beulah Lamberson
4044 E. Lamar Scottsdale, Ariz. 85253

1 — Wayne A. Smith
3003 N. Central #2500 Phoenix, Ariz. 85012

Silverado Claim No. 289

Dennis Rierson
7026 N. Barbados Phoenix, Ariz. 85021

1 — Jack Watson
1388 Carle Las Trances Thousand Oaks, Ca. 91360

Filed
AT THE REQUEST OF Lynn H. Erickson
on November 7, 1979, at 22 mins. past 9 A.M. In
Book ..... of ....., RECORDS OF
EUREKA COUNTY, NEVADA.
File No. 71021
WILLIS A. DePAOLI Recorder
Fee $ 285.00

N

500 0 500 1,000 FEET

Located by L.H. Erickson September, 1979

SILVERADO-DIAMOND PROJECT
P.O. BOX 415 - EAST ELY - NEVADA - 89315

Property Map
WEST HAMBURG RIDGE AREA
Eureka Mining District *Eureka County* *Nevada*

Scale	1" = 500'	Date	Oct. 11, 1979
Mapping	L. H. Erickson		
Drafting	J. Owens		

SD-26
Revised