L Claims 26-43 are 590 ' X 1450'. The location post are centered and 10' from claim line. All corners are 4" X 5' plastic pipe marked with metal tag.

Location of Post 26-43

No. 6	North East Corner
No. 1	South East Corner
No. 2	South Side Center
No. 3	South West Corner
No. 4	North West Corner
No. 5	North Side Center

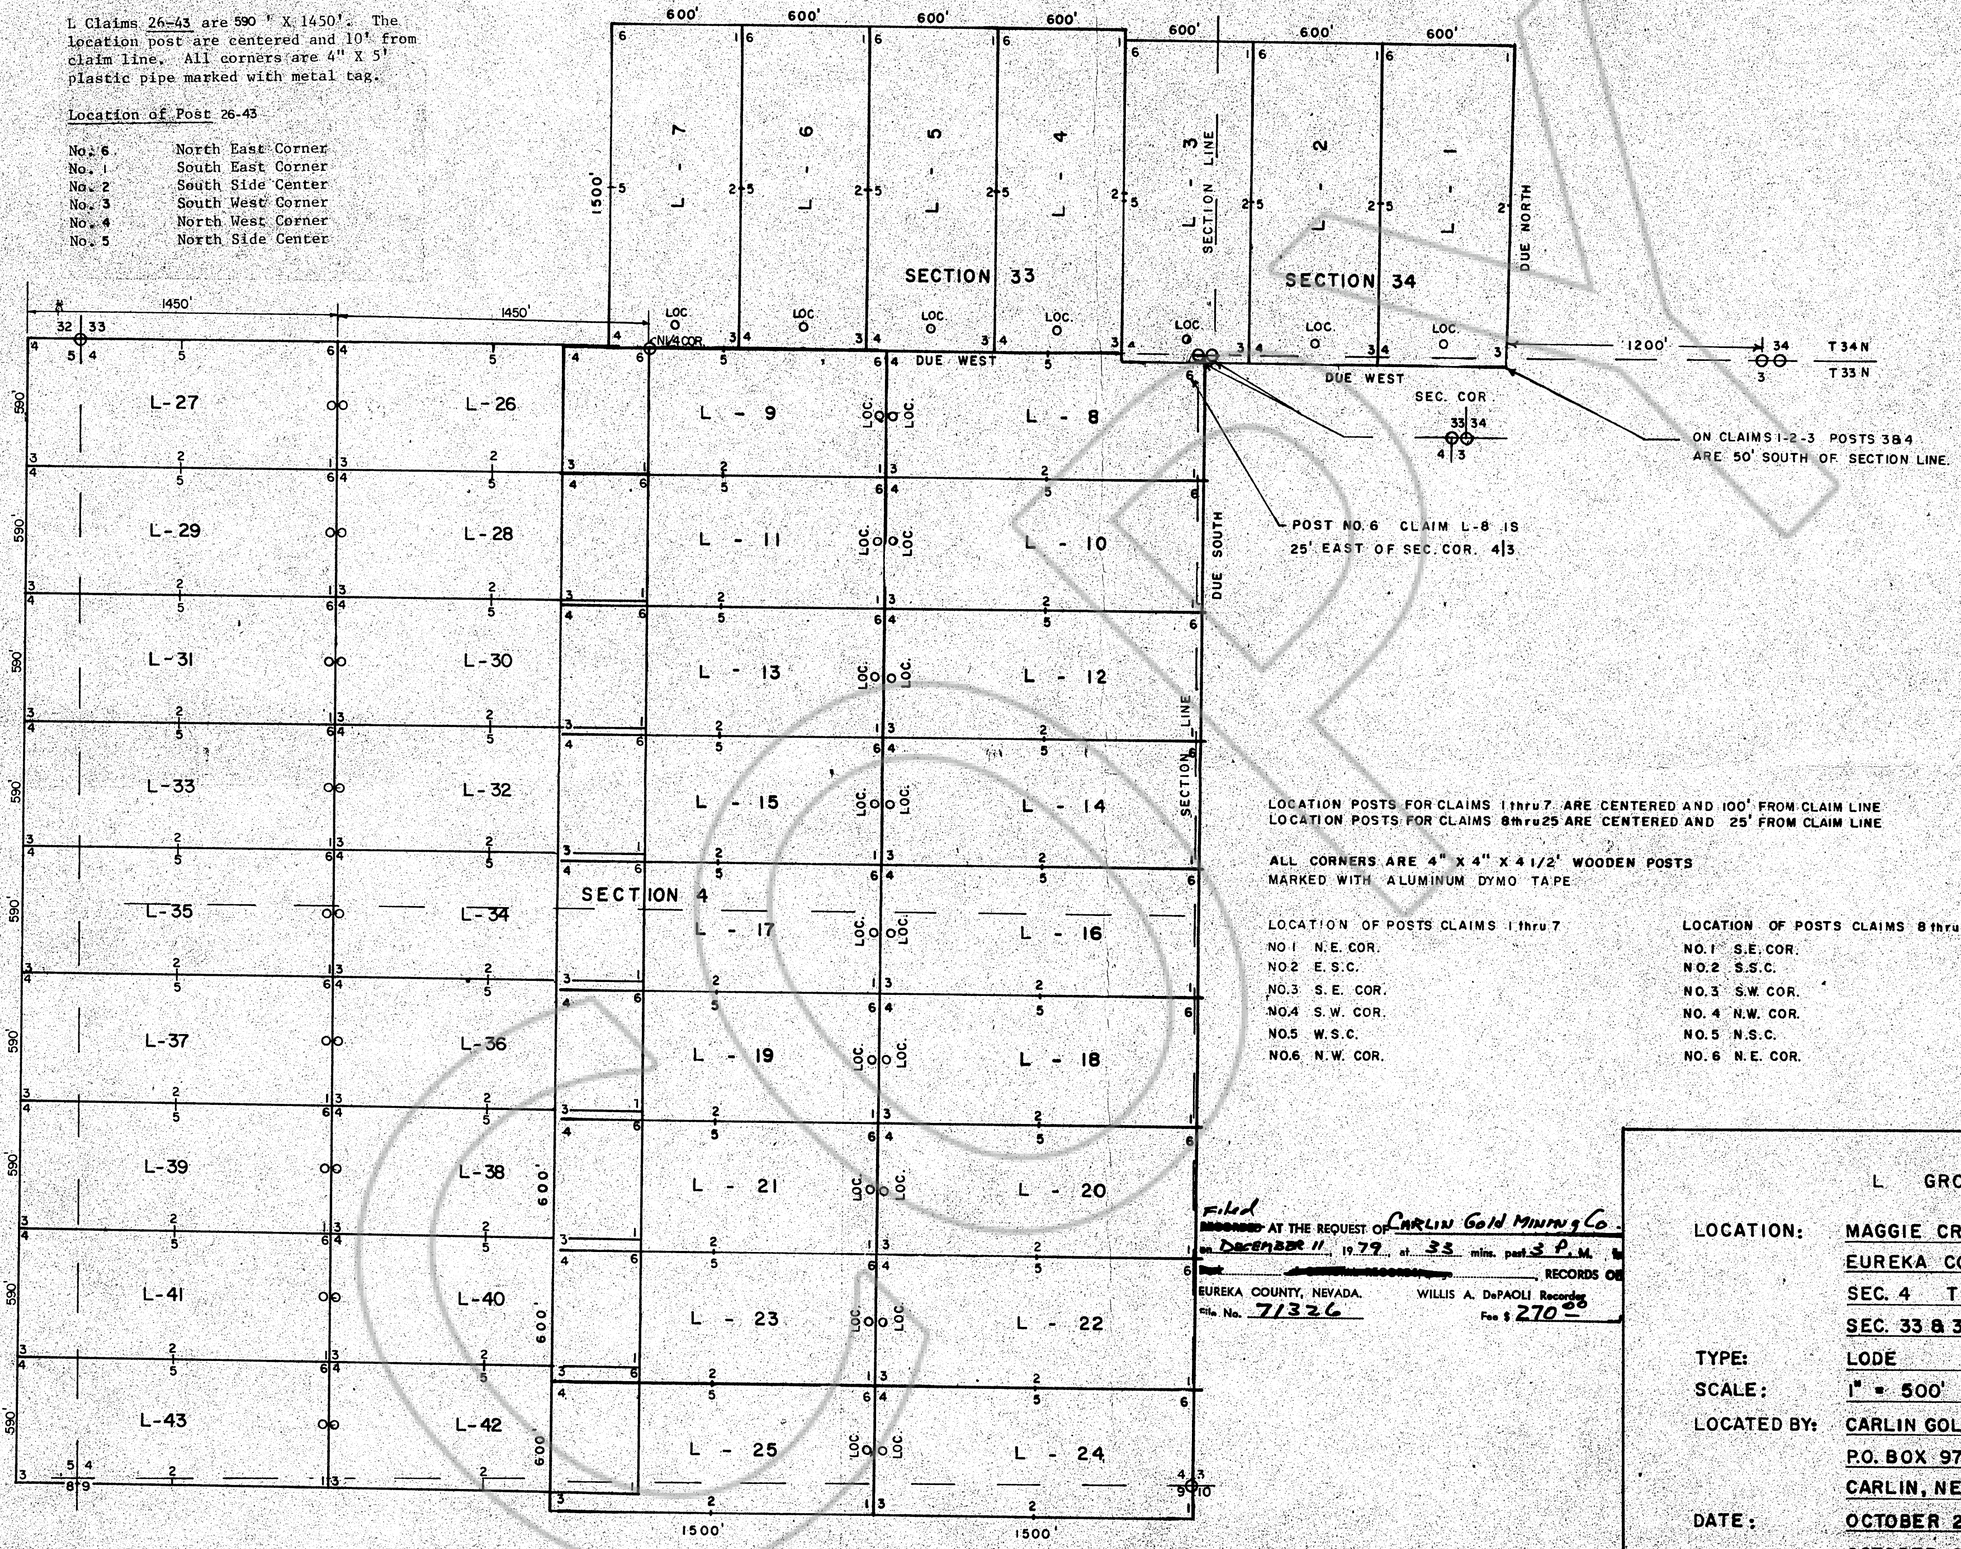

POST NO. 6 CLAIM L-8 IS 25' EAST OF SEC. COR. 4|3

ON CLAIMS 1-2-3 POSTS 3 & 4 ARE 50' SOUTH OF SECTION LINE.

LOCATION POSTS FOR CLAIMS 1 thru 7 ARE CENTERED AND 100' FROM CLAIM LINE
LOCATION POSTS FOR CLAIMS 8 thru 25 ARE CENTERED AND 25' FROM CLAIM LINE

ALL CORNERS ARE 4" X 4" X 4 1/2' WOODEN POSTS
MARKED WITH ALUMINUM DYMO TAPE

LOCATION OF POSTS CLAIMS 1 thru 7	LOCATION OF POSTS CLAIMS 8 thru 25
NO 1 N.E. COR.	NO. 1 S.E. COR.
NO 2 E. S.C.	NO. 2 S.S.C.
NO. 3 S. E. COR.	NO. 3 S.W. COR.
NO. 4 S. W. COR.	NO. 4 N.W. COR.
NO. 5 W.S.C.	NO. 5 N.S.C.
NO. 6 N.W. COR.	NO. 6 N.E. COR.

Filed
RECORDED AT THE REQUEST OF CARLIN Gold Mining Co.
on December 11, 1979 at 33 mins. past 3 P.M.
Book [redacted], RECORDS OF
EUREKA COUNTY, NEVADA.
File No. 71326
WILLIS A. DePAOLI Recorder
Fee $ 270.00

L GROUP CLAIMS

LOCATION:	MAGGIE CREEK MINING DISTRICT
	EUREKA COUNTY, NEVADA
	SEC. 4 T33N R51E MDB&M
	SEC. 33 & 34 T34N R51E MDB&M
TYPE:	LODE
SCALE:	1" = 500'
LOCATED BY:	CARLIN GOLD MINING COMPANY
	P.O. BOX 979
	CARLIN, NEVADA 89822
DATE:	OCTOBER 22, 1977 CLAIMS 1 thru 7
	OCTOBER 28, 1977 CLAIMS 8 thru 25
	SEPTEMBER 15, 1979 CLAIMS 26 thru 43