


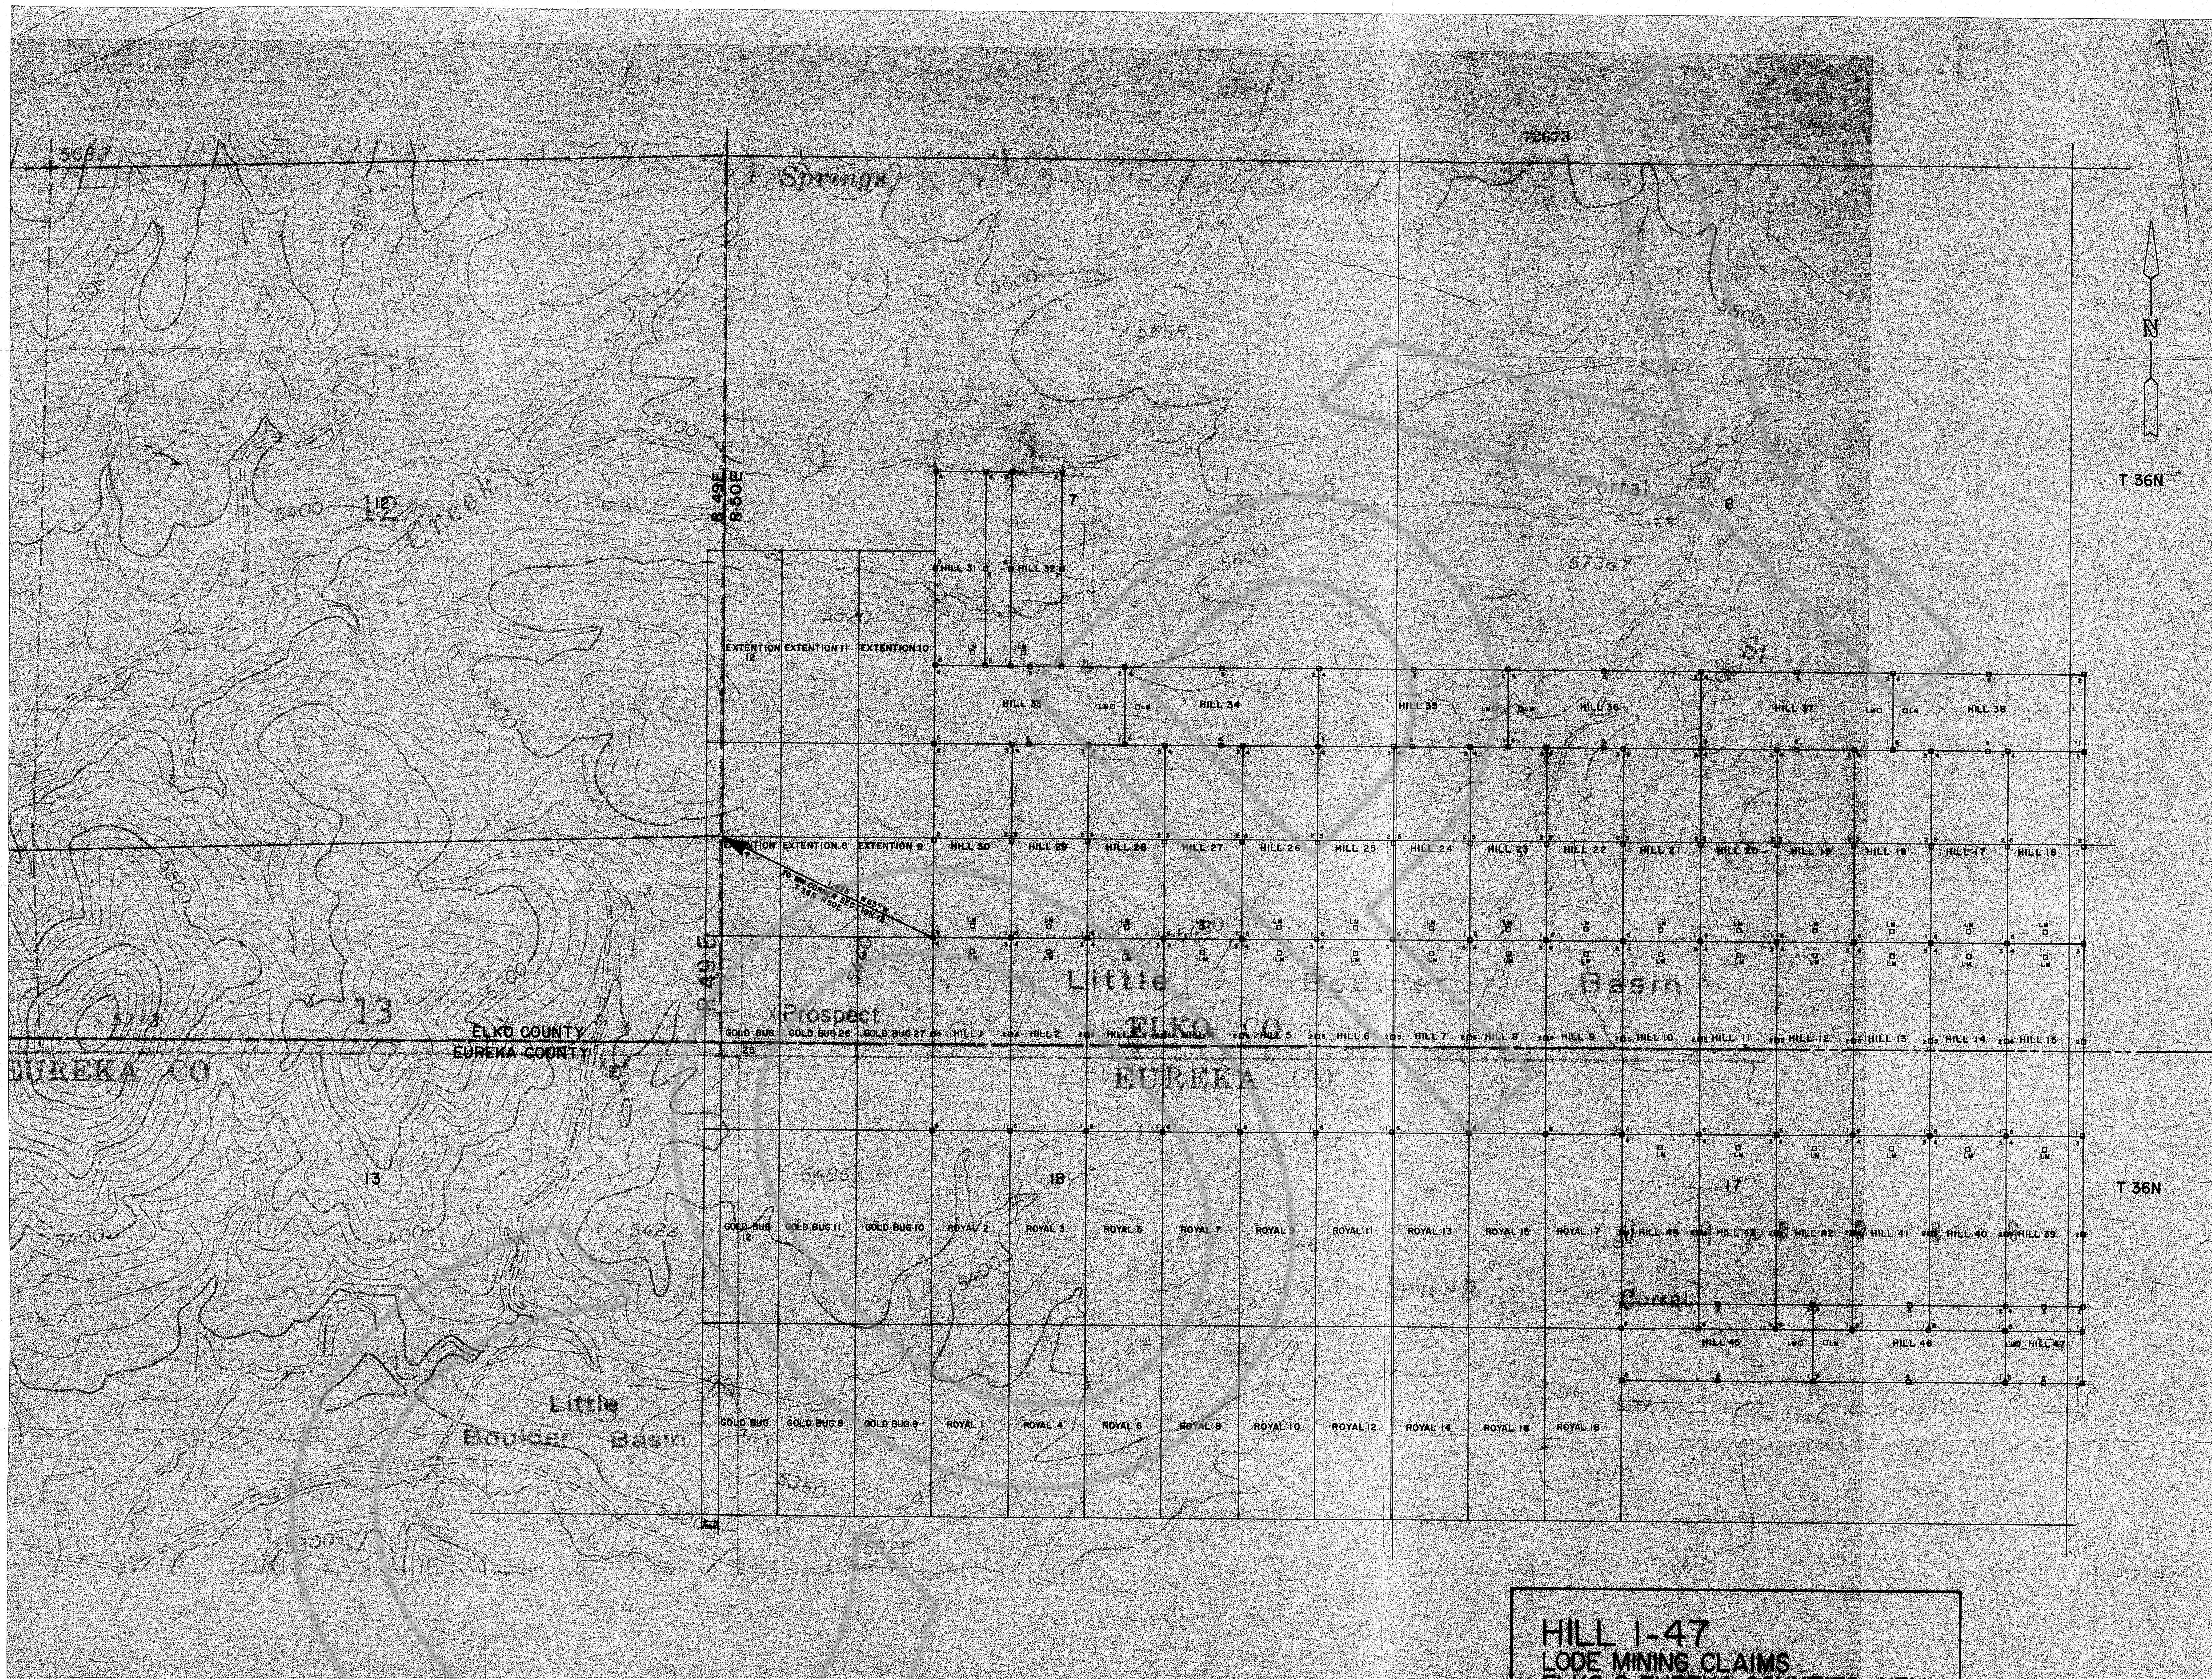

NOTE: Aluminum caps on rebar placed 2' due east from each monument will serve as witness monument, if post is destroyed.

**HILL 1-47
LODE MINING CLAIMS
ELKO & EUREKA COUNTIES, NEV.
LYNN MINING DISTRICT**

Sections 7, 8, 17 & 18, T 36N, R 50E, MDB & M
HILL 1-46 (1500' X 600')
HILL 47 (600' X 600')

Located: Hill 1-9, 22-47 JAN. 31, 1980-Hill 10-21 FEB. 3, 1980
By WESTERN STATES MINERALS CORPORATION
All Monuments 4 X 4 Posts

SCALE 1" = 500'

2-18-80 DWD

Filed
AT THE REQUEST OF
Western States Minerals Corp.
on February 27, 1980
at 3:30 p.m. per 11.17.14
Book 100
RECORDS
OF EUREKA COUNTY, NEVADA
WILL A. DAPALA
Recorder
File No. 72673-3603