DRAWING NUMBER
SAFCO PRODUCTS • NEW HOPE, MINNESOTA
REORDER BY PART NUMBER 6551
DRAWING NUMBER
SAFCO PRODUCTS • NEW HOPE, MINNESOTA
REORDER BY PART NUMBER 6551
DRAWING NUMBER
8270
SAFCO PRODUCTS • NEW HOPE, MINNESOTA
REORDER BY PART NUMBER 6551
DRAWING NUMBER
Parcel C
Rasmussen
SAFCO PRODUCTS • NEW HOPE, MINNESOTA
REORDER BY PART NUMBER 6551

SECTION 17, T.20N., R.53E. M.D.MER. NEVADA

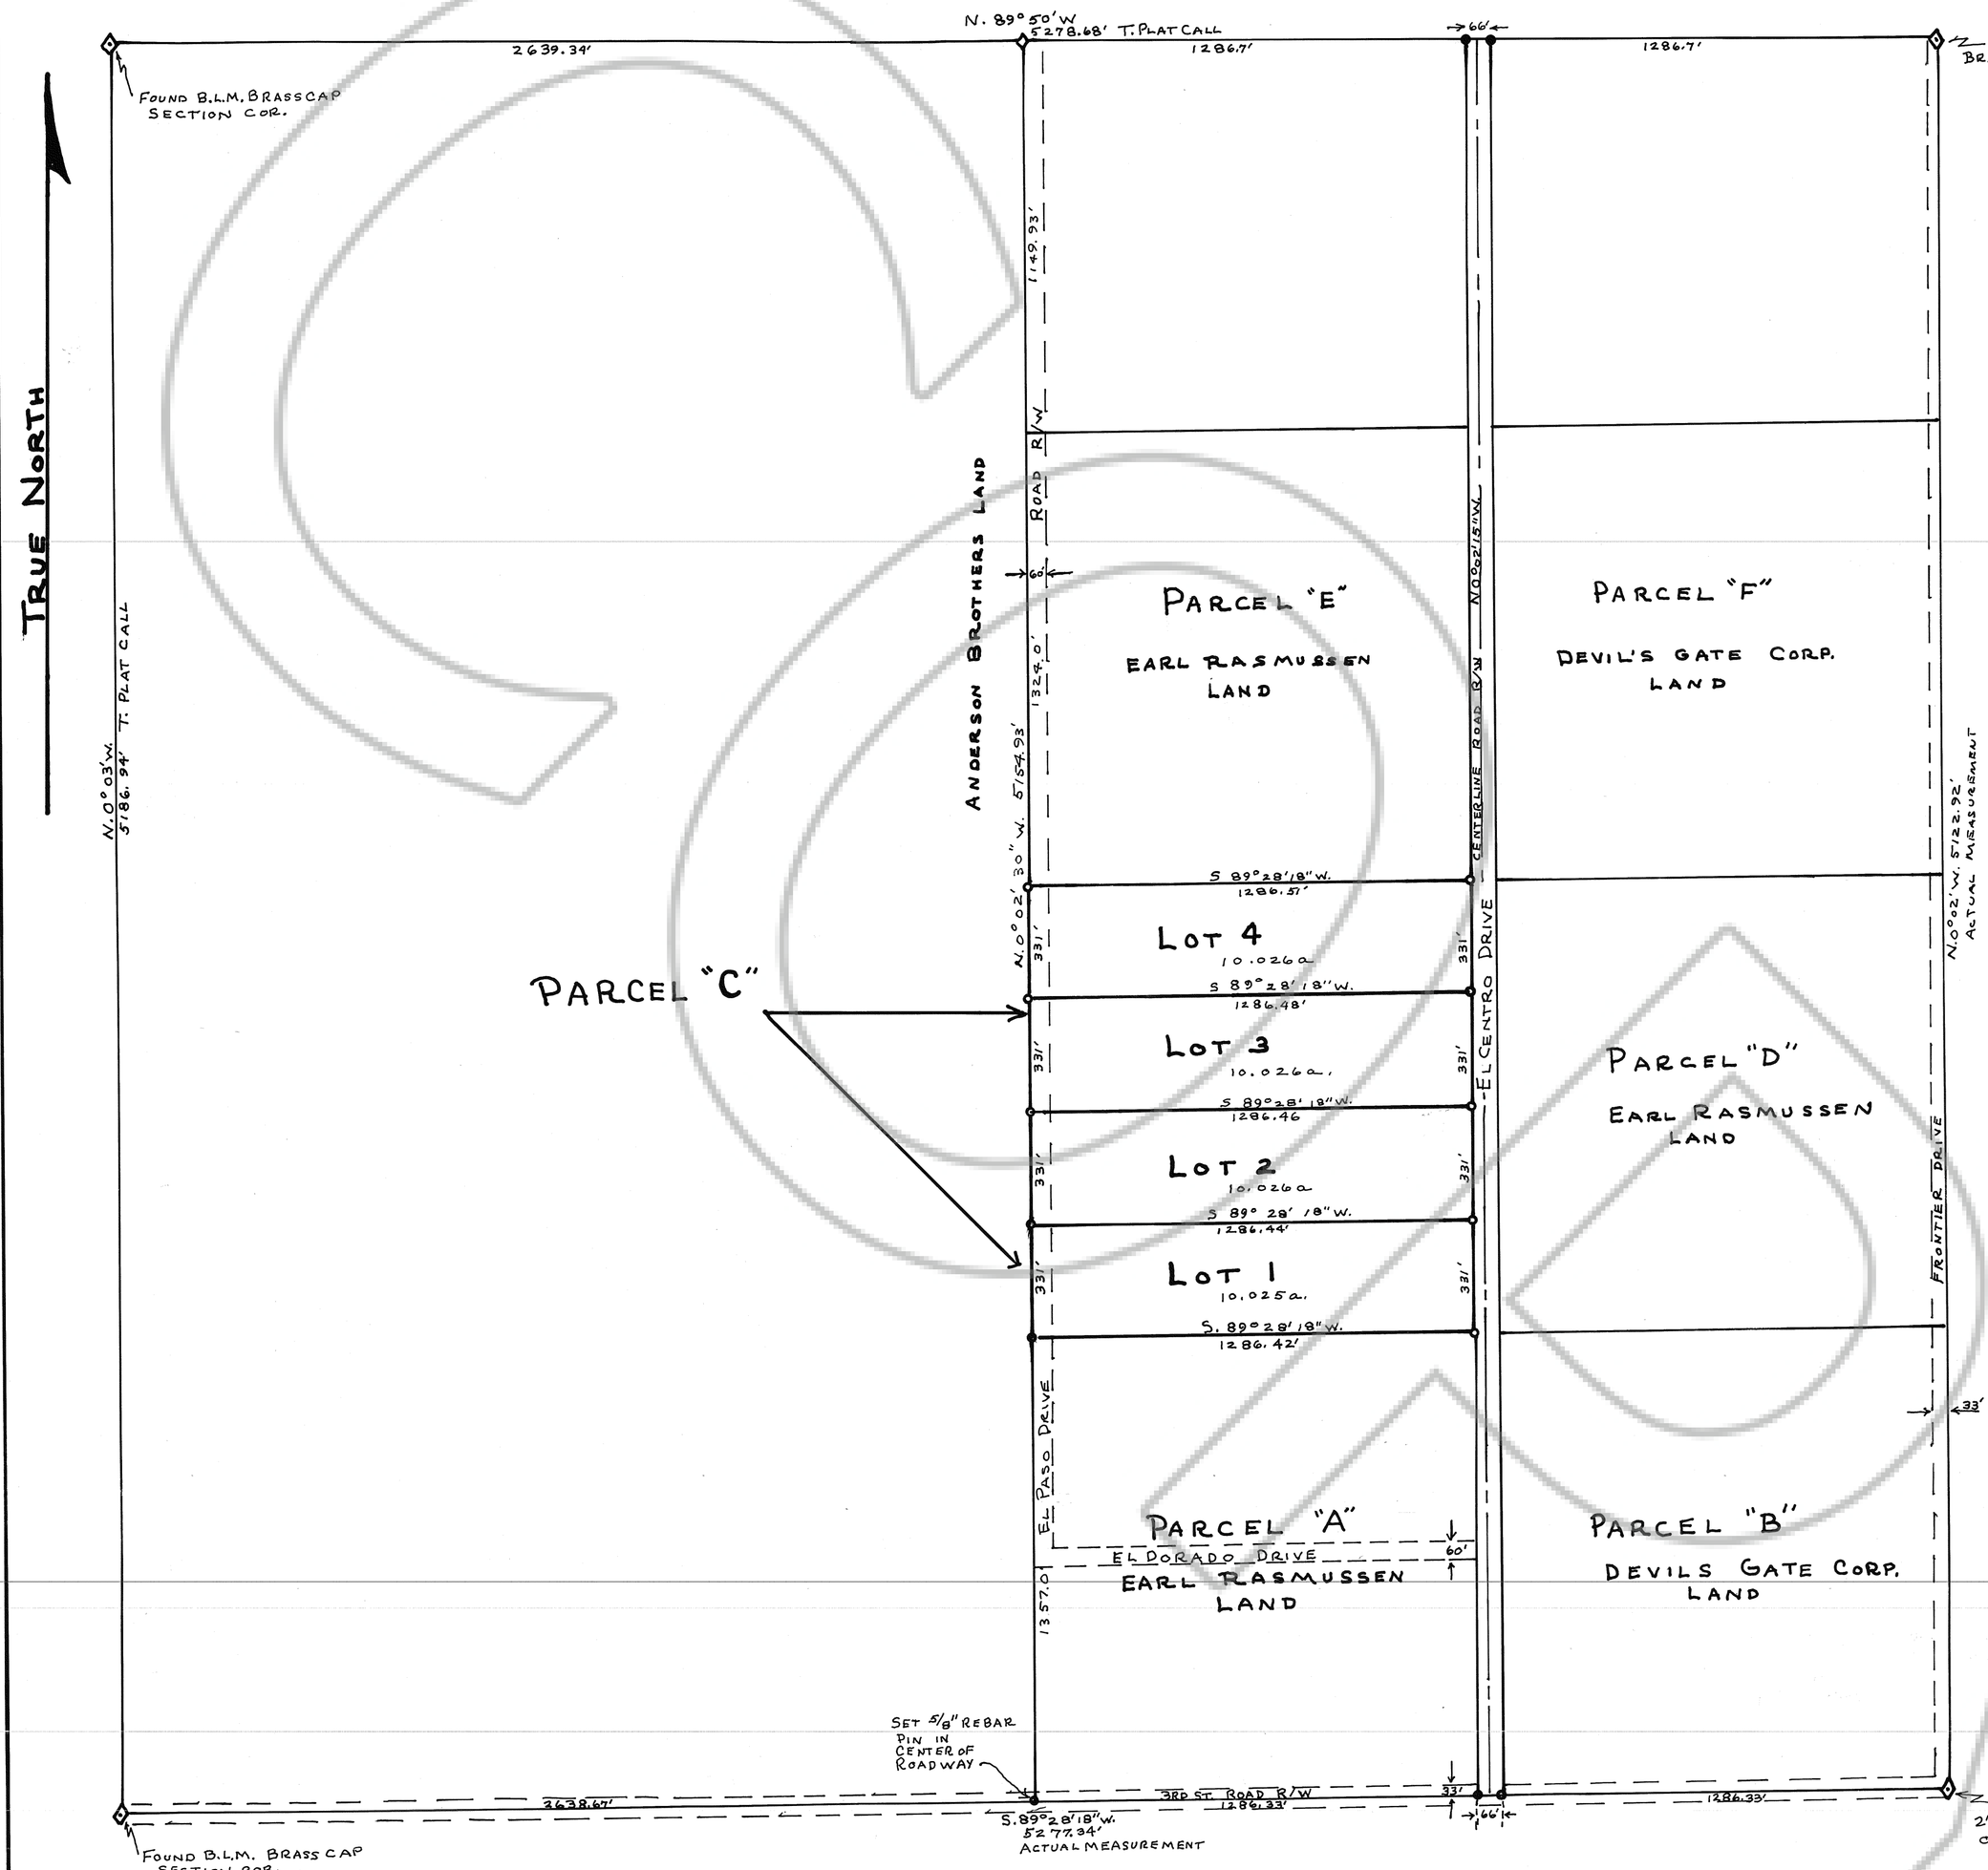

CERTIFICATION

I, ARNOLD C. WOOD, CERTIFY THAT THIS PLAT IS A TRUE AND ACCURATE MAP OF A SURVEY MADE BY ME DURING JUNE 1981.

Arnold C. Wood
NEV. LIC. LAND SURVEYOR NO. 3144

OWNERS CERTIFICATION

I, B. A. GRASSO, PRESIDENT OF DEVIL'S GATE CORP., CERTIFY THAT DEVIL'S GATE CORPORATION IS THE OWNER OF RECORD OF PARCEL "C" IN THE E½ SEC. 17, T. 20N., R53E. M.D. MER., AND THAT THIS PLAT IS AN ACCURATE REPRESENTATION OF MY PROPOSED PARCELLING OF SAID PARCEL "C"

B. A. Grasso
PRESIDENT, DEVIL'S GATE CORP.

APPROVALS

AT A REGULAR MEETING OF THE EUREKA CO. COMMISSIONERS HELD ON October 6, 1981, THIS MAP, CONSISTING OF ONE SHEET, WAS PRESENTED AS A PARCEL MAP OF PARCEL "C" OF THE LARGE DIVISION MAP OF THE E½, SEC. 17, T. 20N., R.53E. M.D.MER LOCATED IN EUREKA CO., BY B. A. GRASSO, PRES., DEVIL'S GATE CORP.

Roberta Damele
CHAIRMAN, EUREKA CO. COMMISSIONERS
Opal Shingle
CLERK, EUREKA COUNTY

AT A REGULAR MEETING OF THE EUREKA CO. PLANNING COMMISSION HELD ON September 24, 1981, THIS MAP, CONSISTING OF ONE SHEET, WAS PRESENTED AS A PARCEL MAP OF PARCEL "C" OF THE LARGE DIVISION MAP OF THE E½, SEC. 17, T. 20N., R.53E., LOCATED IN EUREKA CO., BY B. A. GRASSO, PRES., DEVIL'S GATE CORP.

Roberta Damele
CHAIRMAN, EUREKA CO. PLANNING COMMISSION
Opal Shingle
CLERK, EUREKA COUNTY

Filed
at the request of Earl A. Rasmussen
on October 8, 1981, at 30 min. past 8 A.M. in
of OFFICIAL RECORDS, page ..., RECORDS OF
EUREKA COUNTY, NEVADA. WILLIS A. DePAOLI, Recorder
File No. 82270 Fee $ 10.00

BASIS FOR BEARINGS: TOWNSHIP PLAT CALL FOR LINE BETWEEN N¼ COR & N.E. COR. SEC. 17.

NOTE:
ALL LOT ACREAGES WERE CALCULATED BY INCLUDING ALL ROAD RIGHT-OF-WAYS WITH THE EXCEPTION OF EL CENTRO DRIVE, WHERE THE LOT ACREAGES WERE EXTENDED TO THE CENTERLINE ONLY.

- ○ 3/8" REBAR PIN 18" LONG WITH ALUM. TAG WITH R.L.S. 3144 WRITTEN ON TAG
- ● 5/8" REBAR PIN 18" LONG WITH ALUM. TAG WITH R.L.S. 3144 WRITTEN ON TAG
- ◇ SECTION OR ¼ CORNER

82270

PARCEL MAP + RECORD OF SURVEY OF: PARCEL "C" OF THE LARGE DIVISION MAP OF E½ SECTION 17, T. 20N., R. 53E. M.D. MER
LOCATED IN: EUREKA CO. NEVADA
FOR: DEVIL'S GATE CORP.
SCALE: 1" = 300'
SURVEY + MAP BY ARNOLD C. WOOD R.L.S. 3144 JUNE - SEPT. 1981

82270