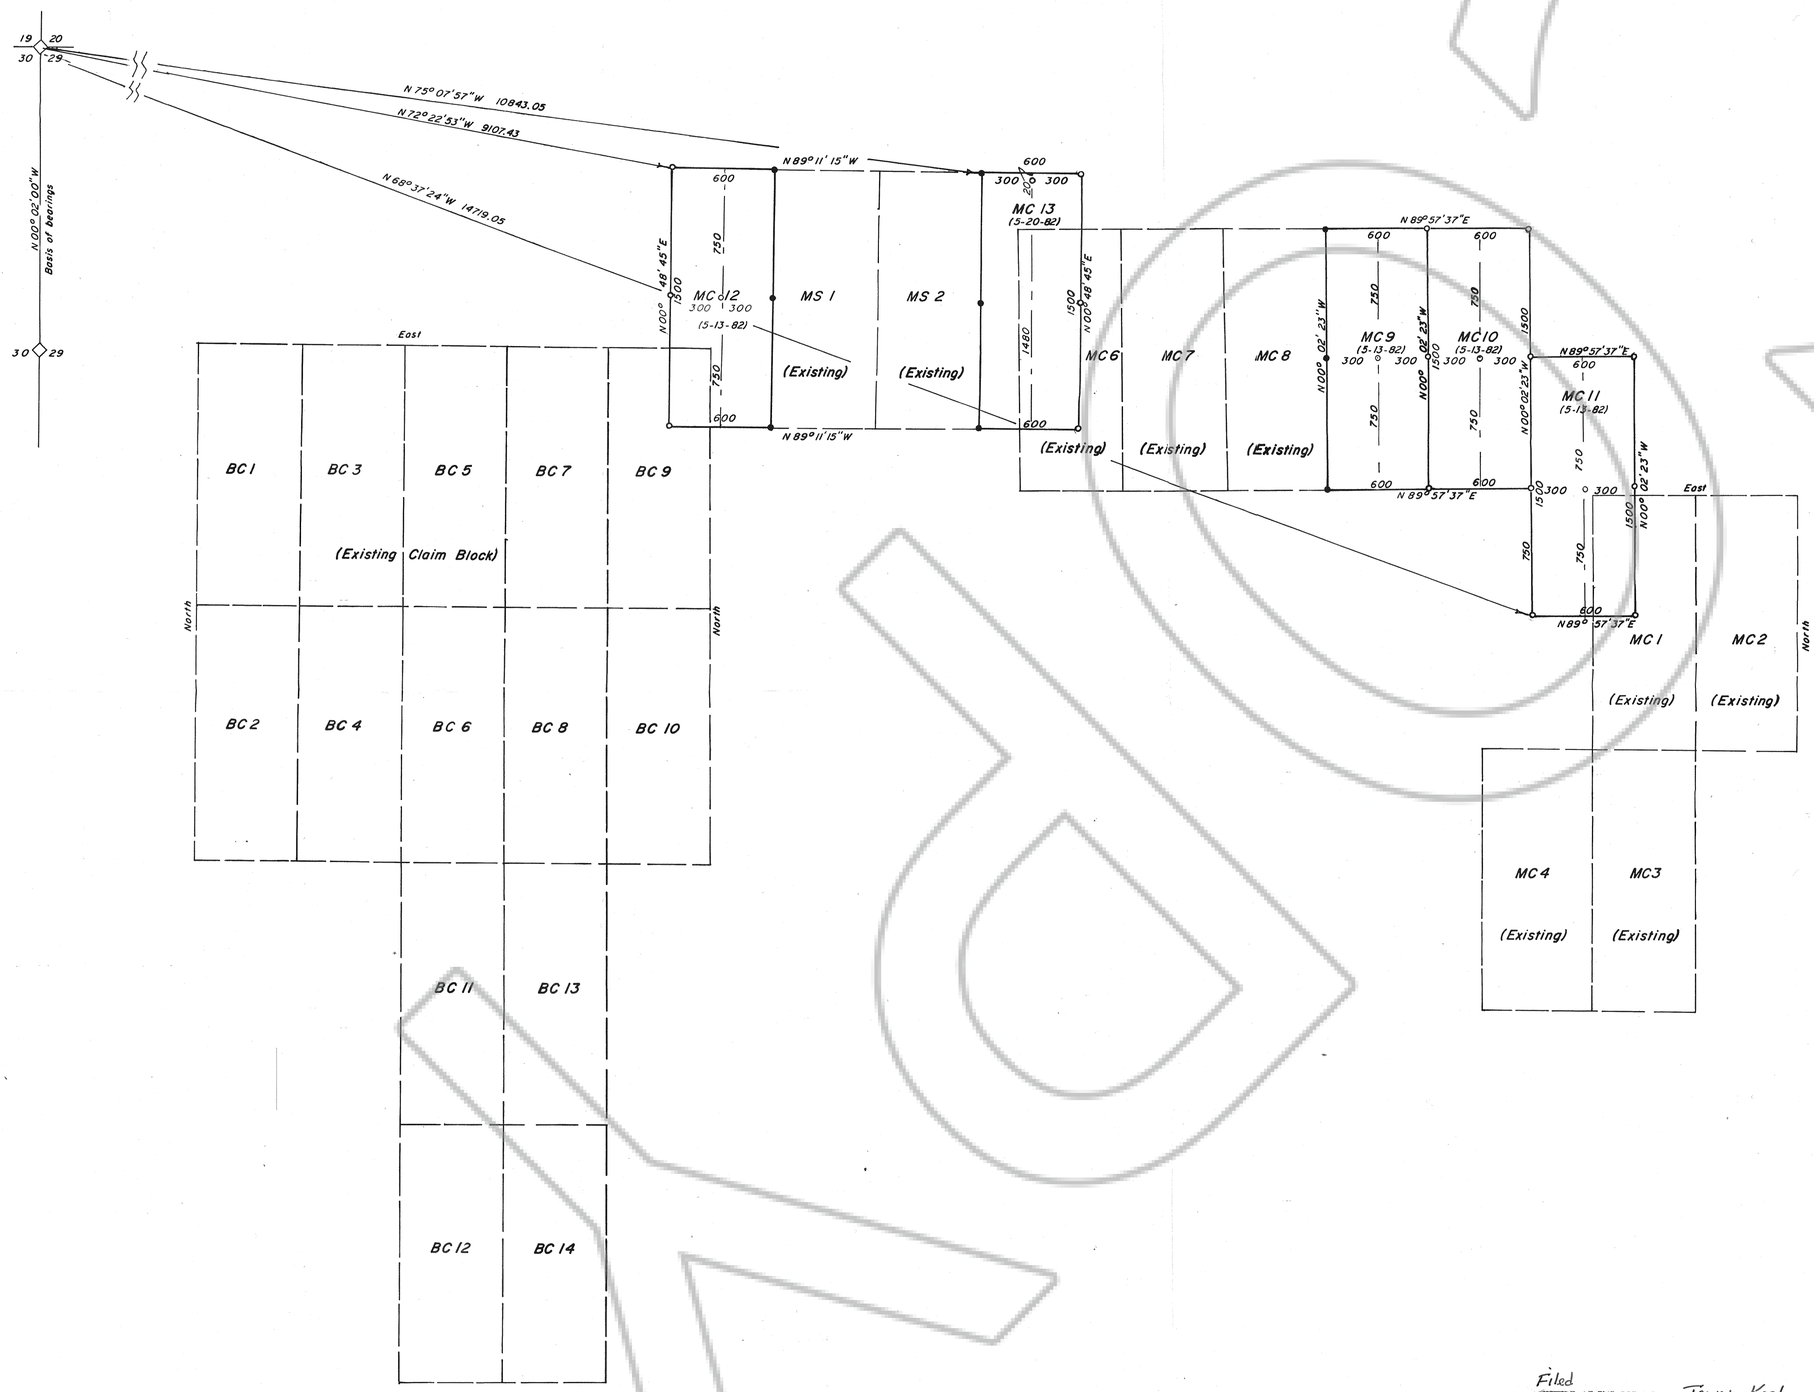

N

Map of new M.C. claims 9 thru 13 T. 23 N., R. 48 E., M.D.B. & M.

I Thomas W. Stoutenburg, do hereby certify that this is an accurate plot of a survey made by me during May, 1982 at the request of N.L. Baroid.

Thomas W. Stoutenburg

Registered Land Surveyor Nevada 4145

REGISTERED LAND SURVEYOR STATE OF NEVADA 6-1-82 Thomas W. Stoutenburg No. 4145

Basis of Bearings

N 00° 02' 00" W between the West 1/4 cor. of Sec. 29 and the Northwest cor. of Sec. 29, T. 23 N., R. 48 E., M.D.B.&M. as depicted on the G.L.O. plat dated 1919.

Legend

- Existing claims
- New claims
- New claim location monument.
- Existing claim corners (tied)
- Found G.L.O. brass cap

500 0 500 1000 1500 2000

Scale: 1" = 500'

Filed at the request of Terry Koehn on July 7, 1982, at 31 mins. past 8 A.M. in Book ____ of ~~OFFICIAL RECORDS~~ Page ____ RECORDS OF EUREKA COUNTY, NEVADA. File No. 84486

WILLIS A. DePAOLI Recorder

Fee $ 7.50

Desert-Mountain Surveying Co. Inc.
146 West Second Street
Winnemucca, Nevada 89445

Map of M.C. 9 thru 13 Claims
T. 23 N., R. 48 E., M.D.B. & M.
for N. L. Baroid.

Eureka County Nevada

84486