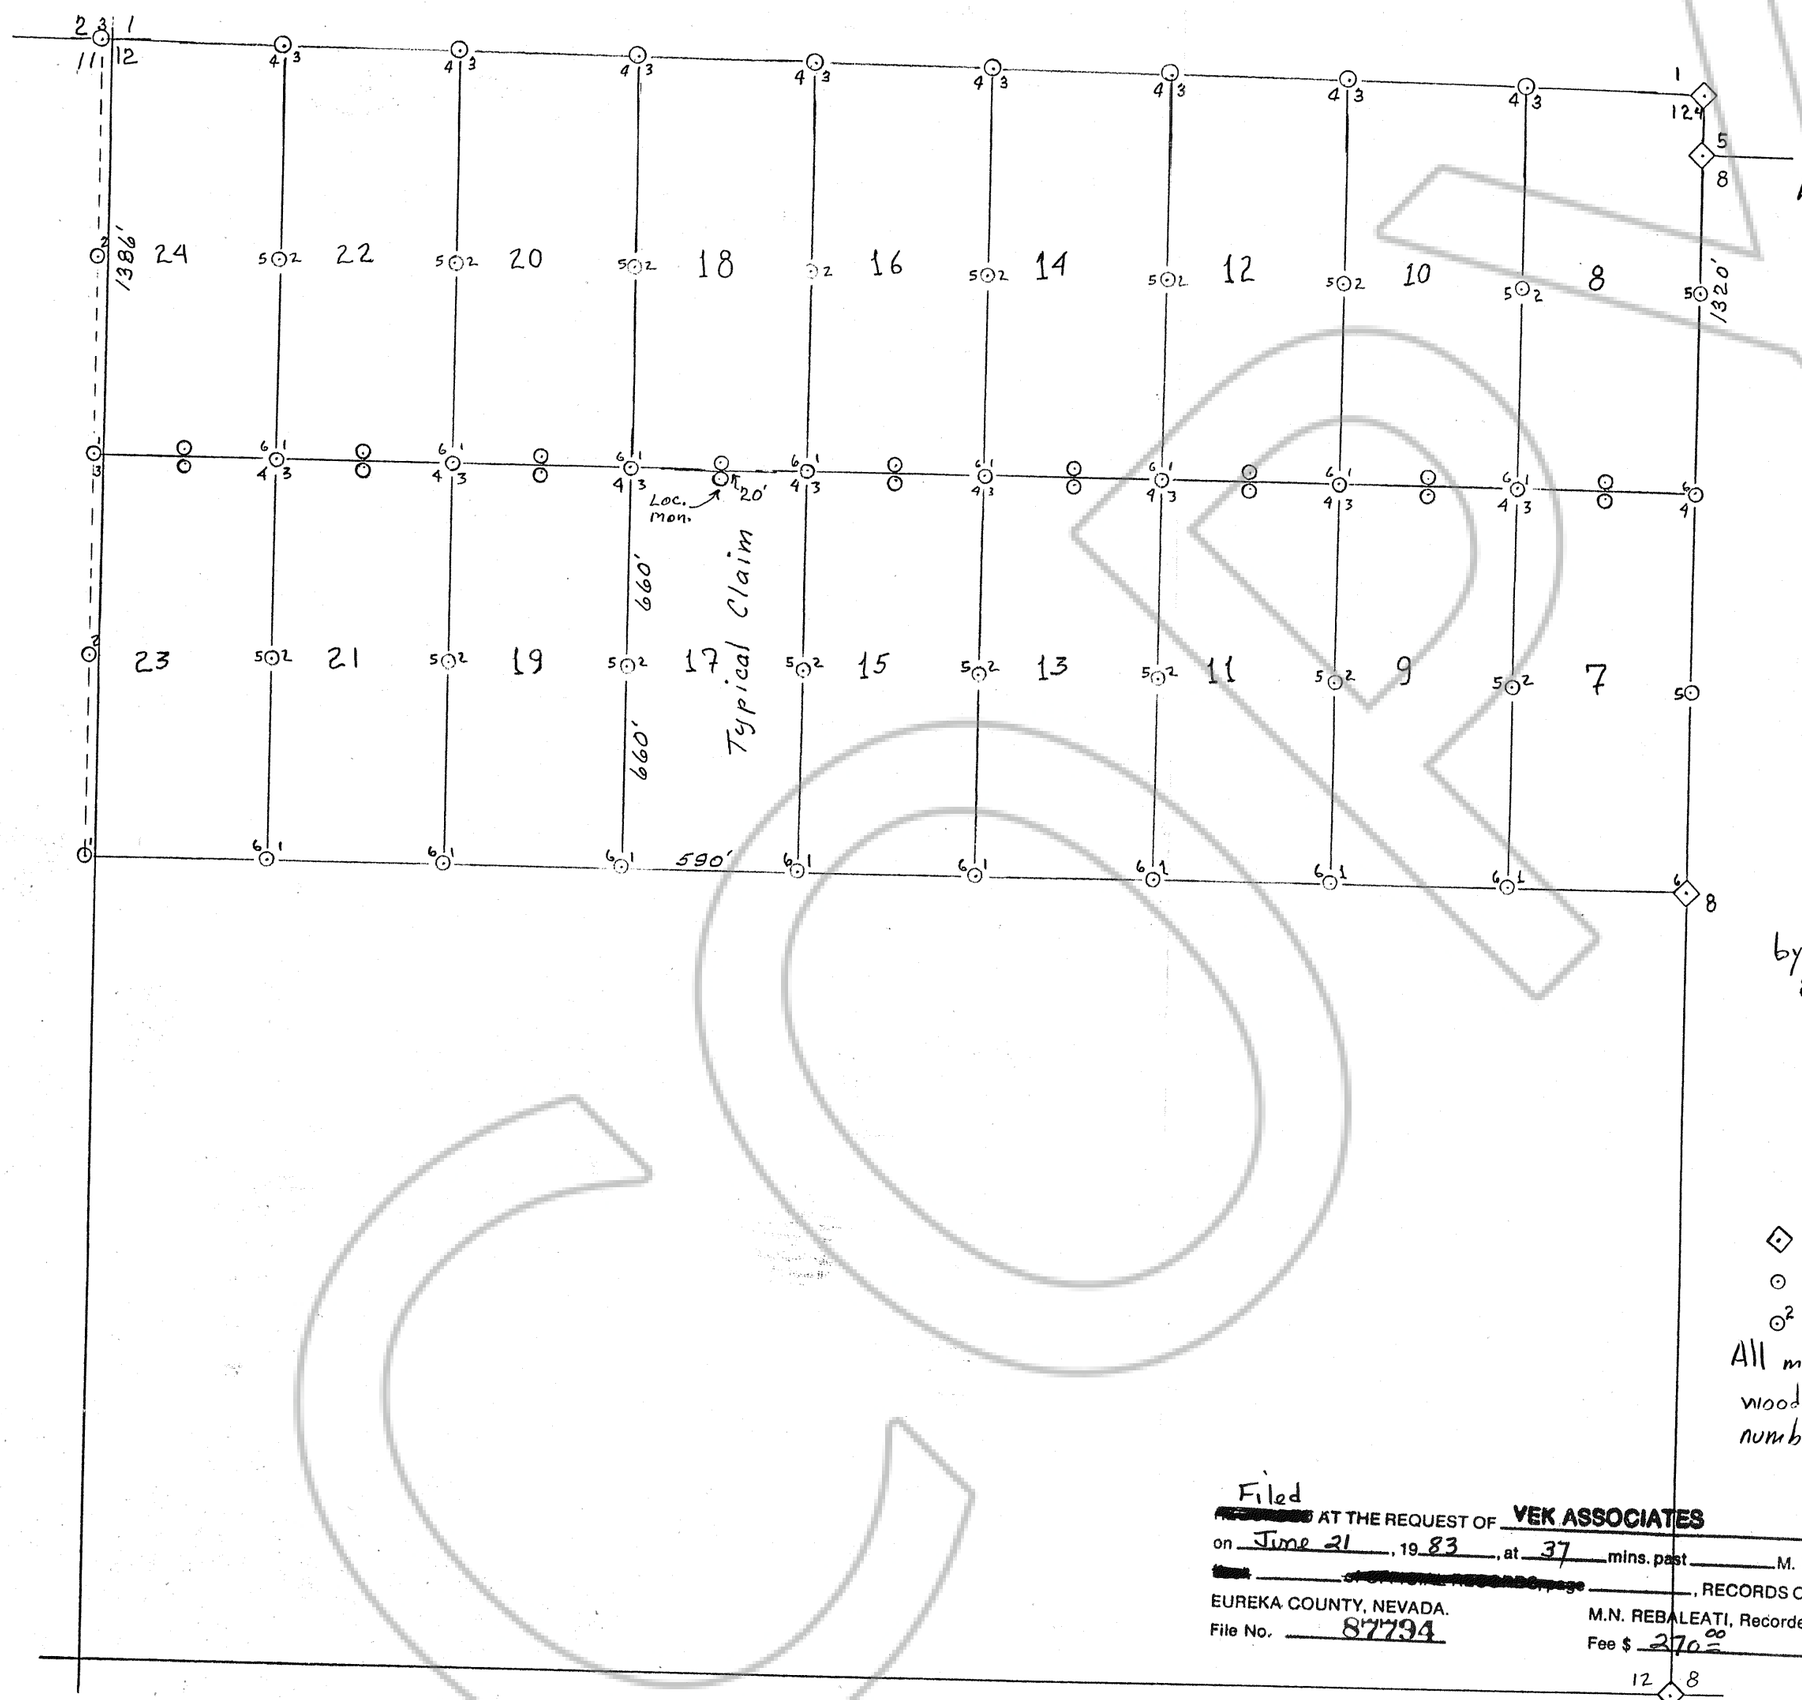

ROD CLAIMS

7 to 24

SEC 12 T35N R49E
EUREKA COUNTY, NV
Located May ,1983
by: VEK ASSOCIATES
836 E. YORK WAY
SPARKS, NV 89431

LEGEND

◇ Section or 1/4 corner found
⊙ Loc. Monument
⊙² Numbered claim corner or side center

All monuments and claim corners are 4"x4" wooden posts, marked as to position and number on aluminum tags.

Filed
[redacted] AT THE REQUEST OF VEK ASSOCIATES
on June 21, 19 83, at 37 mins. past M. In
[redacted], RECORDS OF
EUREKA COUNTY, NEVADA.
File No. 87794
M.N. REBALEATI, Recorder
Fee $ 270.00

SCALE 1 inch = 500 feet

0 500' 1000' 1500'

87794