DRAWING NUMBER
SAFCO PRODUCTS • NEW HOPE, MINNESOTA
REORDER BY PART NUMBER 6551

SECTION 29, T.20N., R.53E., M.D.MER., NEVADA

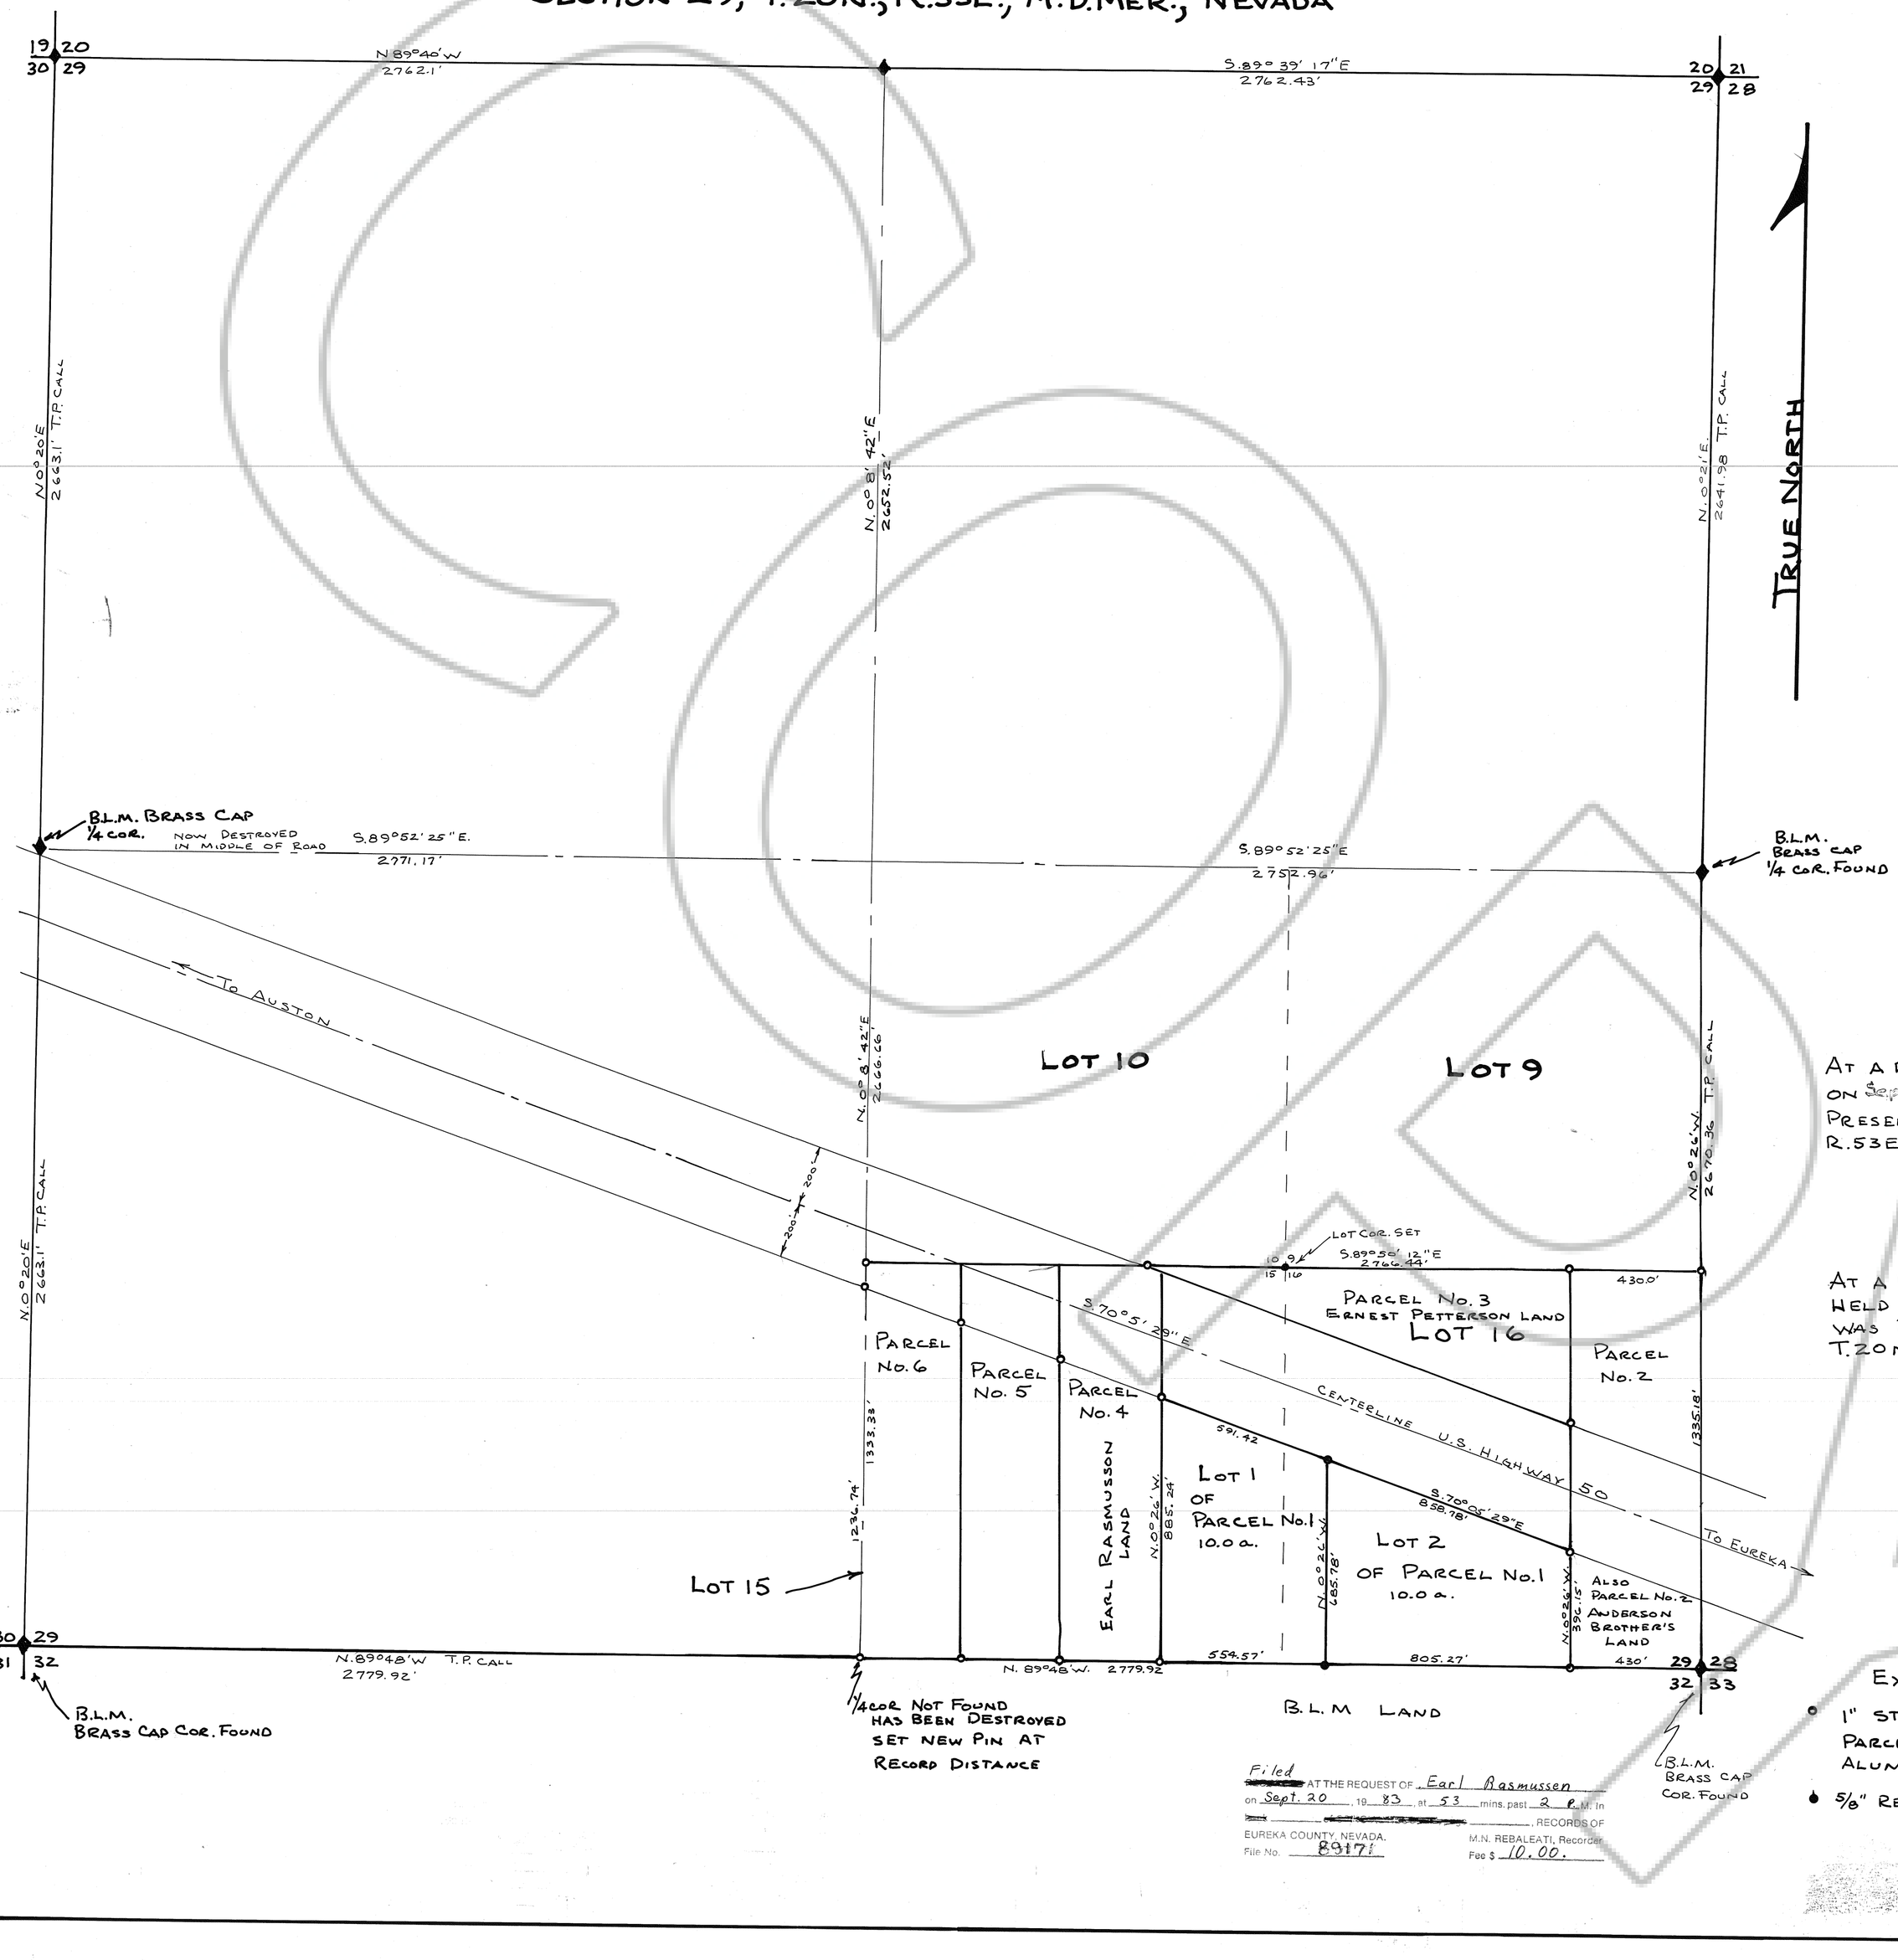

CERTIFICATION

I, ARNOLD C. WOOD, CERTIFY THAT THIS PLAT IS A TRUE + ACCURATE MAP OF THE SURVEY MADE BY ME DURING MARCH 1979 + MAY 1981.

Arnold C. Wood

NEV. LIC. LAND SURVEYOR No. 3144

OWNERS CERTIFICATION

I, WILLIAM G. OLIVER, CERTIFY THAT I AM THE OWNER OF RECORD OF PARCEL No.1 IN LOTS 15+16, SEC.29, T20N. R53E. +THAT THIS PLAT IS AN ACCURATE REPRESENTATION OF MY PROPOSED PARCELLING OF SAID PARCEL No.1.

WG Oliver
OWNER

APPROVALS

AT A REGULAR MEETING OF THE EUREKA CO. COMMISSIONERS HELD ON Sept. 20, 1983, THIS MAP, CONSISTING OF ONE SHEET, WAS PRESENTED AS A PARCEL MAP OF PARCEL No.1 IN SECTION 29, T.20N., R.53E. M.D.MER, LOCATED IN EUREKA CO. BY WILLIAM G. OLIVER.

Charles A. Vanzo
CHAIRMAN, EUREKA CO. COMMISSIONERS

Angela Evans Deputy
CLERK, EUREKA COUNTY

AT A REGULAR MEETING OF THE EUREKA CO. PLANNING COMMISSION HELD ON Sept. 20 1983, THIS MAP, CONSISTING OF ONE SHEET, WAS PRESENTED AS A PARCEL MAP OF PARCEL No.1 IN SECTION 29, T.20N., R.53E. M.D.MER., LOCATED IN EUREKA CO. BY WILLIAM G. OLIVER.

Roberta M. Damele
CHAIRMAN, EUREKA CO. PLANNING COMMISSION

Angela Evans Dep-ty
CLERK, EUREKA COUNTY

BASIS FOR BEARINGS: TOWNSHIP PLAT CALL FOR BEARING BETWEEN THE E1/4 COR. + THE SE COR SECTION 29.

EXPLINATION

○ 1" STEEL PIN SET FOR PARCEL CORNERS WITH ALUMINUM TAG WIRED TO IT.

● 5/8" REBAR PIN WITH ALUM. TAG.

Filed
AT THE REQUEST OF Earl Rasmussen
on Sept. 20, 19 83, at 53 mins. past 2 P.M. in
RECORDS OF
EUREKA COUNTY, NEVADA.
M.N. REBALEATI, Recorder
File No. 89171
Fee $ 10.00

89171

PARCEL MAP OF PARCEL No.1
IN LOTS 15+16, SEC. 29, T.20N., R.53E.
LOCATED IN: EUREKA CO. NEVADA
FOR: WILLIAM G. OLIVER
SCALE: 1" = 300'
SURVEY + MAP BY A.C. WOOD
R.L.S. 3144 MAR. 1982

89171

DRAWING NUMBER 89171
DRAWING NUMBER Parcel 1 Lots 15 & 16 Oliver