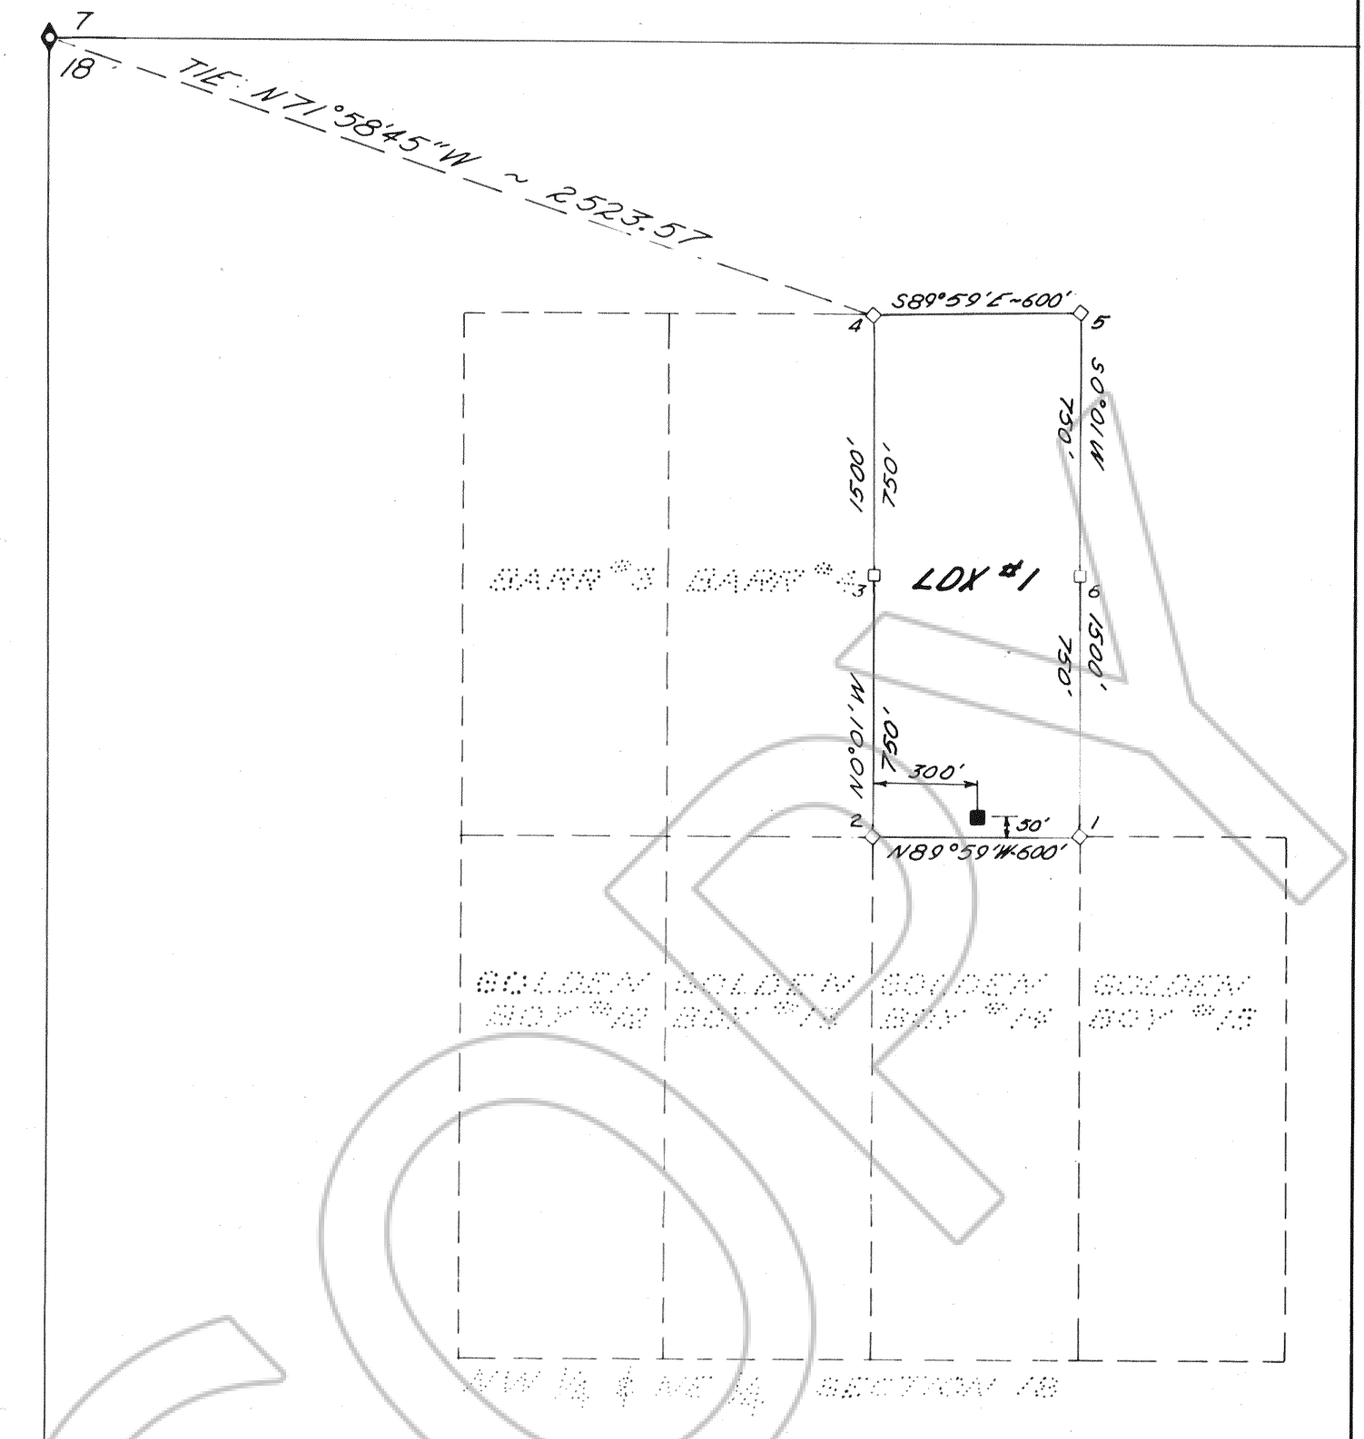

LOCATOR: NORMAN LUDWIG
1325 PARKVIEW DR.
ELKO NV. 89801

LEGEND

□ CLAIM POST ~ 4" P.V.C. PLASTIC PIPE w/ALUM. TAG APPROPRIATELY MARKED FOR CORNER

■ LOCATION MONUMENT ~ 4" P.V.C. w/LOCATION NOTICE

DATE OF LOCATION & MONUMENTATION: JULY 5, 1984

18

MAP OF LDX #1 LODE CLAIM

SITUATED IN NW ¼ & NE ¼ SEC. 18 T.35N. R.51E. M.D.M. & B.
LYNN MINING DISTRICT
EUREKA COUNTY, NEVADA

FILE NO. 94050
Filed at the Request of Summit Engineering Corp.
on 3/06/ 1984, at 07 Mins. Past 9 A.M.,
Records of Eureka County, Nevada.
Fee $ 15.00 M.N. Rebaleati, Recorder

SUMMIT ENGINEERING CORPORATION

94050