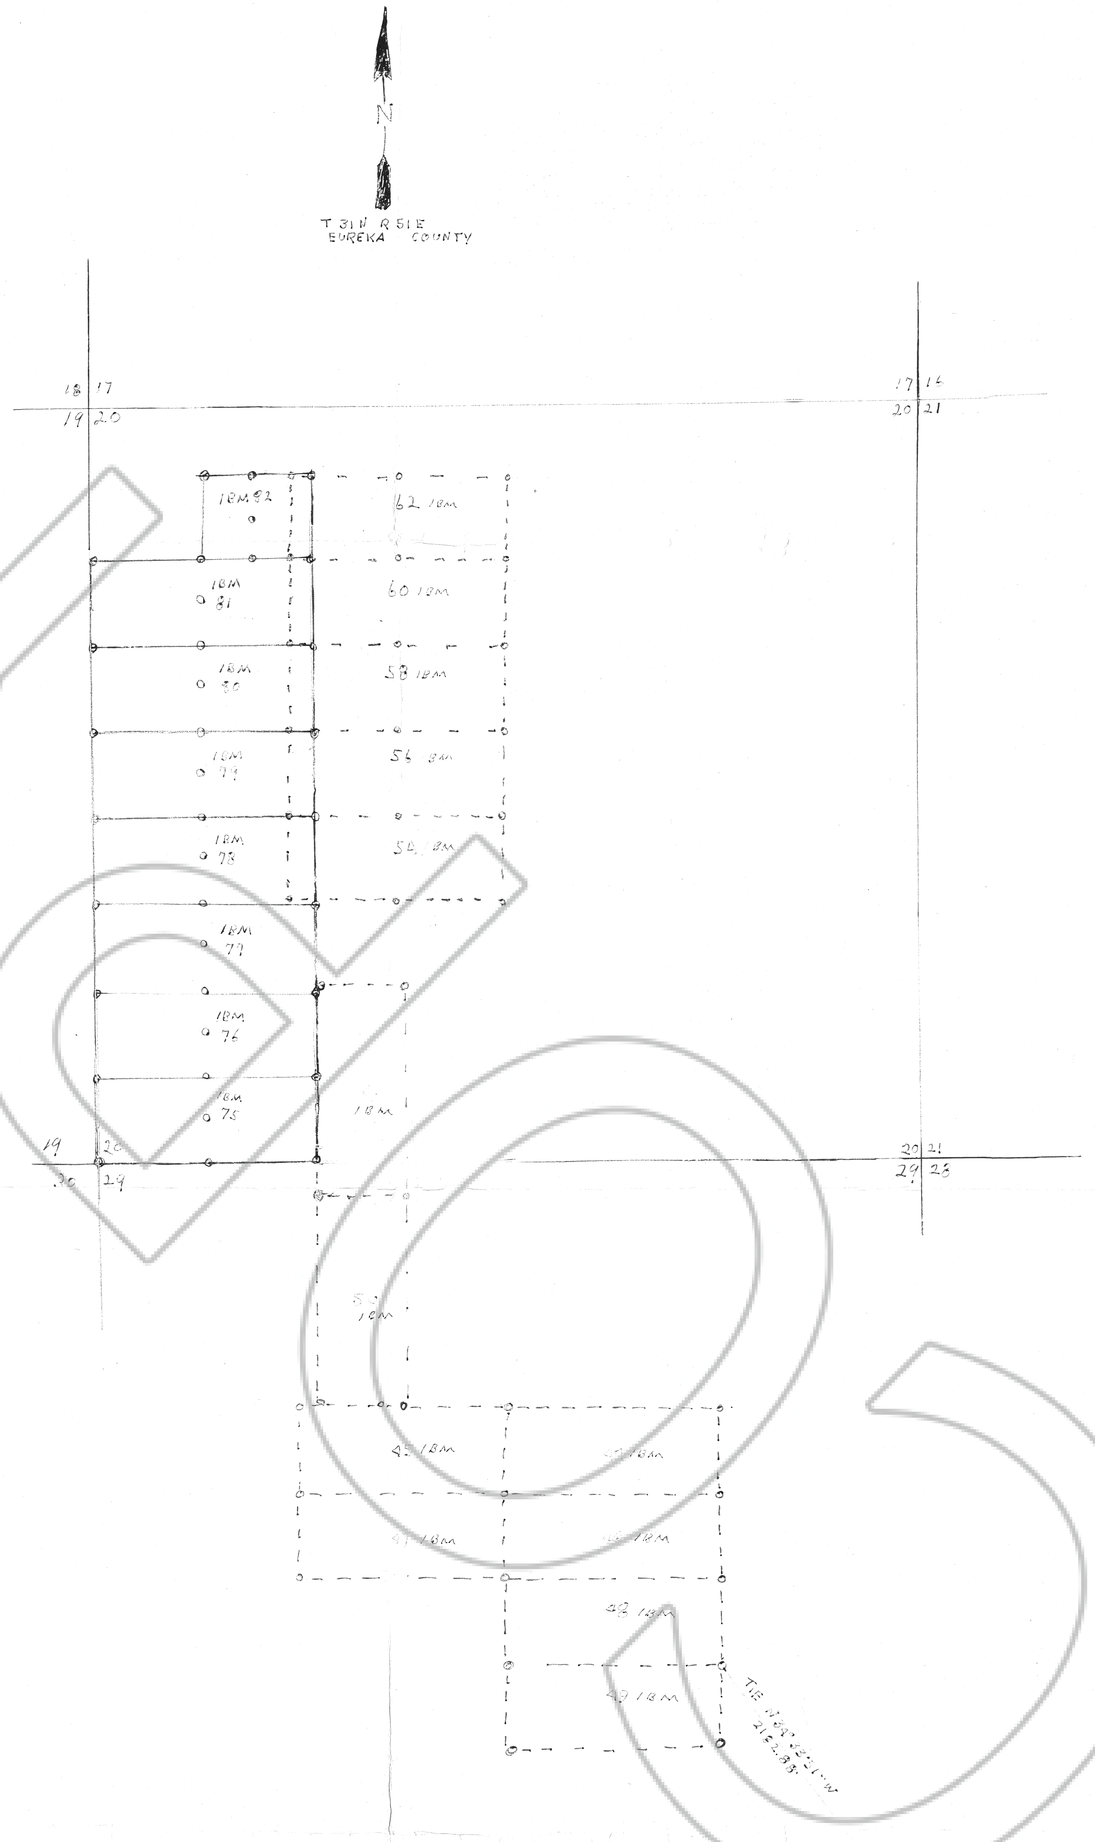

MAP OF 18M LODE MINING CLAIMS 75-82.

LOCATED SEPTEMBER 22, 1984. UNKNOWN

MINING MINING DIST. T31N - R51E. EUREKA

COUNTY NEVADA LOCATED, BY MICHAEL BILBAO

JAY BILBAO, FRANCES BILBAO, AND THOMAS E BILBAO,

BOX 537 ELKO NEVADA

SCALE 1 INCH = 500 FEET

33 28

1320'

FOR CORNER MARKER ROCK

96010

FILED AT THE REQUEST OF Thomas E. Bilbao
on September 28, 1984 at 48 mins. past 10 A. M.
, RECORDS OF
EUREKA COUNTY, NEVADA
File No. 96010
M.N. REBALEATI, Recorder
Fee $ 120.00

FILED AT THE REQUEST OF _____ ____ M.
on _____ 19____ at _____ mins. past _____ M.
, RECORDS OF
EUREKA COUNTY, NEVADA
File No. _____
M.N. REBALEATI, Recorder
Fee $ _____