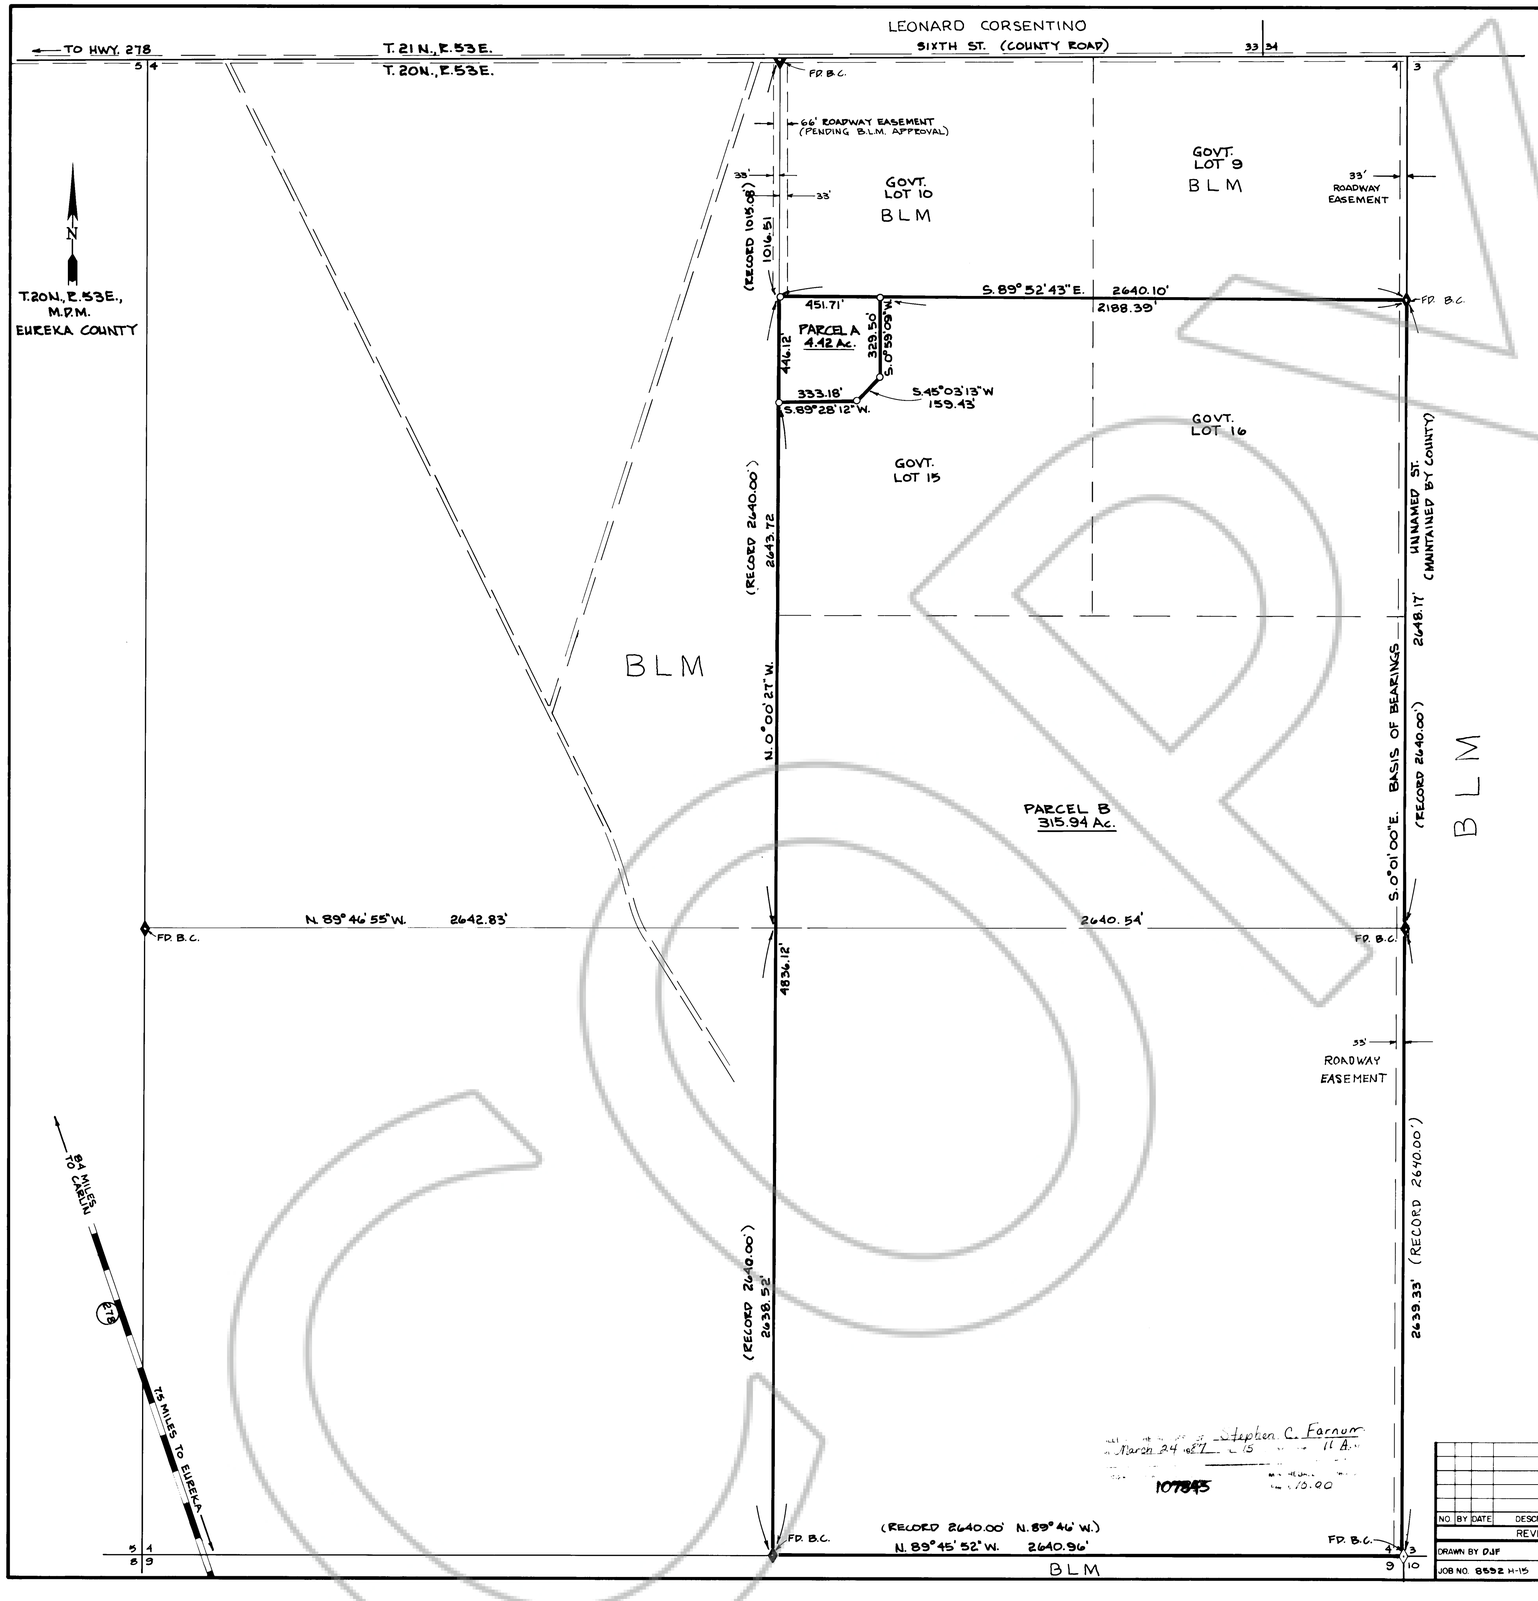

OWNERS CERTIFICATE

KNOWN OF ALL MEN BY THESE PRESENT THAT THE UNDERSIGNED, STEPHEN C. FARNUM, LLOYD M. & WILMA JEAN MARTIN, BEING THE OWNERS OF THE PARCELS AS SHOWN ON THIS MAP, DO HEREBY CONSENT TO THE PREPARATION AND FILING OF THIS MAP. IN WITNESS WE THE OWNERS, SET OUR HANDS ON THE 4th DAY OF February, 1987. ALL PARCEL LINES AND EASEMENTS REMAIN AS SHOWN TO THE PLANNING COMMISSION UNTIL RECORDATION. ALL GOVERNMENTAL PERMIT REQUIREMENTS WILL BE MET. ROADS SHOWN WILL BE PROVIDED IN ACCORDANCE WITH EUREKA COUNTY SPECIFICATIONS.

STATE OF NEVADA } S.S.
COUNTY OF EUREKA }

ON THE 4th DAY OF February, 1987, PERSONALLY APPEARED BEFORE ME, A NOTARY PUBLIC, STEPHEN C. FARNUM, LLOYD M. & WILMA JEAN MARTIN, KNOWN TO ME TO BE THE OWNERS, IN AND WHOM EXECUTED THE FOREGOING INSTRUMENT, AND THEY DULY ACKNOWLEDGED TO ME THAT THEY EXECUTED THE SAME FREELY AND VOLUNTARILY FOR THE USES AND PURPOSES MENTIONED.

Gladys Spence
NOTARY PUBLIC IN AND FOR EUREKA COUNTY, NEVADA

SURVEYORS CERTIFICATE

I, DON E. ASCHENBACH, A REGISTERED LAND SURVEYOR NO. 3923, IN THE STATE OF NEVADA, CERTIFY THAT THIS IS A TRUE AND ACCURATE REPRESENTATION OF THE LANDS SURVEYED UNDER MY SUPERVISION AND DIRECTION ON THE 25th & 26th DAY OF NOVEMBER, 1986; THAT THE MONUMENTS ARE OF THE CHARACTER SHOWN AND OCCUPY THE POSITIONS INDICATED.

Don E. Aschenbach
12/29/86

APPROVAL COUNTY PLANNING COMMISSION

AT A REGULAR MEETING OF THE COUNTY PLANNING COMMISSION OF EUREKA COUNTY, STATE OF NEVADA, HELD ON THE 12 DAY OF March, 1987. THIS MAP WAS APPROVED AS A FINAL MAP PURSUANT TO N.R.S. 278.461 ET. SEQ.

David L. Harrison
CHAIRMAN

APPROVAL BOARD OF COUNTY COMMISSIONERS

AT A REGULAR MEETING OF THE BOARD OF COUNTY COMMISSIONERS, OF EUREKA COUNTY, STATE OF NEVADA, HELD ON THE ____ DAY OF _____, 198 , THIS MAP WAS APPROVED AS A FINAL MAP PURSUANT TO N.R.S. 278.461 ET. SEQ.

Lindsay Etchegaray
CHAIRMAN

NOTES

1. BASIS OF BEARINGS TAKEN FROM GOVERNMENT PLAT OF T. 20N., R. 53E., M.D.M. ACCEPTED JUNE 18, 1935.
2. O - INDICATES SET 5/8" REBAR WITH BRASS TAG SCRIBED R.L.S. 3923.
3. ◇ ! ◆ INDICATES FOUND G.L.O. BRASS CAP MONUMENTS.

SUBMITTED DOCUMENTS

1. ALL PARCEL LINES AND EASEMENTS REMAIN AS SHOWN TO THE PLANNING COMMISSION UNTIL THE MAP IS RECORDED.
2. ALL REQUIREMENTS OF GOVERNMENTAL AGENCIES WITH PERMIT AUTHORITY ARE MET.
3. ROADS AND/OR STREETS AS SHOWN ON THE PARCEL MAP ARE PROVIDED IN ACCORDANCE WITH EUREKA COUNTY SPECIFICATIONS RELATING TO COUNTY ROADS AND REQUIREMENTS FOR THEIR ACCEPTANCE.

0 300 600 900 1200 1500
SCALE: 1" = 300'

Stephen C. Farnum
March 24 '87 at 15 min 11 A.M.
107845
$10.00

NO	BY	DATE	DESCRIPTION	CHK'D	APP'D
REVISIONS					

DRAWN BY DJF | APPROVED BY MGB
JOB NO. 8532 M-15 | DATE DEC. 1986

PARCEL MAP
OF
A PORTION OF
E 1/2 OF SECTION 4, T. 20N., R. 53E., M.D.M.
FOR
STEPHEN C. FARNUM,
LLOYD M. & WILMA JEAN MARTIN
EUREKA COUNTY NEVADA

KENNEDY/JENKS/CHILTON
CONSULTING ENGINEERS
421 COURT STREET ELKO, NV.

86044 | 1/1

107845