T. 21 N., R. 51 E., M.D.B. & M.

N

NOTES :

1. All claims are 590' wide x 1490' long with Discovery Monuments 10' from end lines, except as shown and noted.
2. At all Corners, Side Centers and Discovery Monuments are 3" diameter x 5' long posts with aluminum tags denoting the appropriate corners.
3. o = Corner and Side Center posts.
   • = Discovery Monuments.
4. These claims are located by : Santa Fe Pacific Mining, Inc.
   250 South Rock Blvd., Suite 100
   Reno, Nevada 89502
5. RMS No. 256 thru 291 located on July 6, 1987.
   RMS No. 166 thru 255 located on July 7, 1987.
   RMS No. 73 thru 165 located on July 8, 1987.
   RMS No. 1 thru 72 located on July 9, 1987.
6. There is a total of 291 claims.

CERTIFICATION

I, Richard W. Forman, do hereby certify that this plat, consisting of 4 sheets, is a true and accurate map of a survey made under my supervision and direction between the 6th day of July and the 20th day of August, 1987.

Richard W. Forman, P.E., R.L.S.

0 500 1000 1500 2000

SCALE 1" = 500'

112100

SHEET 1 OF 4

FILED AT THE REQUEST OF Santa Fe Pacific Mining, Inc
on Sept 23 1987, at 56 mins, past 11 A M.
RECORDS of EUREKA COUNTY, NEVADA M. N. REBALEATI Recorder
File No. 112100 Fee $ 1080.00
RAB

SURVEYED & MAPPED BY
BOUNDY & FORMAN, INC.
ELY, NEVADA
AUGUST 1987

MAP SHOWING

RMS LODE MINING CLAIMS

IN

T. 21 & 22 N., R. 51 E., M.D.B. & M.
EUREKA COUNTY, NEVADA

FOR

SANTA FE PACIFIC MINING, INC.

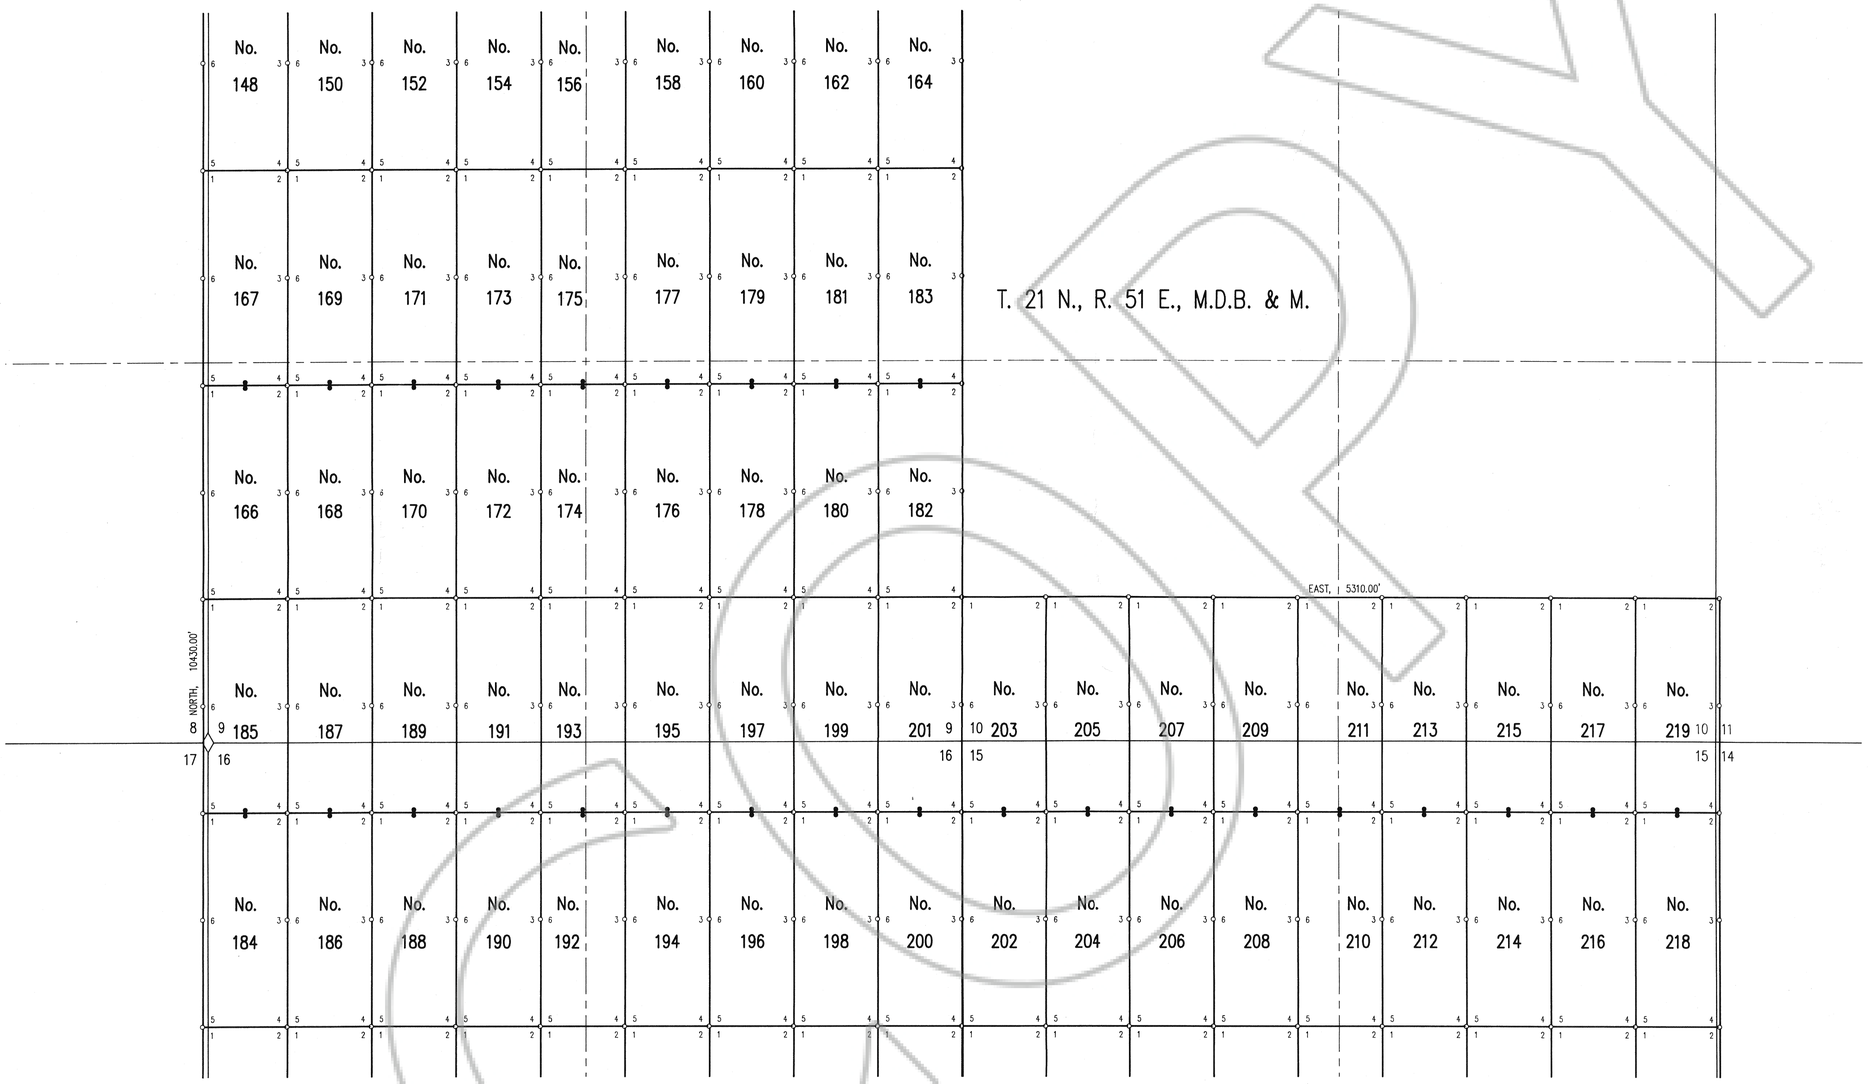

N

0 500 1000 1500 2000

SCALE 1" = 500'

112100 SHEET 2 OF 4

MAP SHOWING

RMS LODE MINING CLAIMS

IN

T. 21 & 22 N., R. 51 E., M.D.B. & M.

EUREKA COUNTY, NEVADA

FOR

SANTA FE PACIFIC MINING, INC.

FILED AT THE REQUEST OF Santa Fe Pacific Mining, Inc
on Sept 23 19 87, at 56 mins, past 11a M.
RECORDS of EUREKA COUNTY, NEVADA M. N. REBALEATI, Recorder
File No. 112100 Fee $ 20.00

RAB

SURVEYED & MAPPED BY
BOUNDY & FORMAN, INC.
ELY, NEVADA
AUGUST 1987

T. 22 N., R. 51 E.

T. 21 N., R. 51 E.

EAST, 5310.00'

WEST, 2950.00'

NORTH, 4470.00'

WEST, 5310.00'

SOUTH, 11920.00'

No. 58	No. 60	No. 62	No. 64	No. 66	No. 68	No. 70	No. 72	No. 74	No. 76	No. 78	No. 80	No. 82	No. 84	No. 86	No. 88	No. 90	No. 92	No. 94	No. 96	No. 98	No. 100	No. 102		
No. 57	No. 59	No. 61	No. 63	No. 65	No. 67	No. 69	No. 71	No. 73	No. 75	No. 77	No. 79	No. 81	No. 83	No. 85	No. 87	No. 89	No. 91	No. 93	No. 95	No. 97	No. 99	No. 101		
No. 104	No. 106	No. 108	No. 110	No. 112	No. 114	No. 116	No. 118	No. 120	No. 122	No. 124	No. 126	No. 128	No. 130	No. 132	No. 134	No. 136	No. 138							
No. 103	No. 105	No. 107	No. 109	No. 111	No. 113	No. 115	No. 117	No. 119	No. 121	No. 123	No. 125	No. 127	No. 129	No. 131	No. 133	No. 135	No. 137							
No. 139	No. 140	No. 141	No. 142	No. 143	No. 144	No. 145	No. 146	No. 147	No. 149	No. 151	No. 153	No. 155	No. 157	No. 159	No. 161	No. 163	No. 165							
No. 148	No. 150	No. 152	No. 154	No. 156	No. 158	No. 160	No. 162	No. 164																

0 500 1000 1500 2000

SCALE 1" = 500'

112100

SHEET 3 OF 4

MAP SHOWING

RMS LODE MINING CLAIMS

IN

T. 21 & 22 N., R. 51 E., M.D.B. & M.

EUREKA COUNTY, NEVADA

FOR

SANTA FE PACIFIC MINING, INC.

SURVEYED & MAPPED BY

BOUNDY & FORMAN, INC.

ELY, NEVADA

AUGUST 1987

FILED AT THE REQUEST OF Santa Fe Pacific Mining, Inc.

on Sept 23 1987, at 56 mins. past 11 A. M.

RECORDS of EUREKA COUNTY, NEVADA M. N. REBALEATI, Recorder

File No. 112100 Fee $ 4.35.00

RAB

T. 22 N., R. 51 E., M.D.B. & M.

EAST, 8260.00'

NORTH, 8940.00'

SOUTH, 5960.00'

EAST, 5310.00'

No. 2	No. 4	No. 6	No. 8	No. 10	No. 12	No. 14	No. 16	No. 18	No. 20	No. 22	No. 24	No. 26	No. 28	
No. 1	No. 3	No. 5	No. 7	No. 9	No. 11	No. 13	No. 15	No. 17	No. 19	No. 21	No. 23	No. 25	No. 27	
No. 30	No. 32	No. 34	No. 36	No. 38	No. 40	No. 42	No. 44	No. 46	No. 48	No. 50	No. 52	No. 54	No. 56	
No. 29	No. 31	No. 33	No. 35	No. 37	No. 39	No. 41	No. 43	No. 45	No. 47	No. 49	No. 51	No. 53	No. 55	
No. 58	No. 60	No. 62	

30 29 31 32 29 28 33 32 33

N

0 500 1000 1500 2000

SCALE 1" = 500'

SHEET 4 OF 4 112100

MAP SHOWING

RMS LODE MINING CLAIMS

IN

T. 21 & 22 N., R. 51 E., M.D.B. & M.
EUREKA COUNTY, NEVADA
FOR

SANTA FE PACIFIC MINING, INC.

SURVEYED & MAPPED BY
BOUNDY & FORMAN, INC.
ELY, NEVADA
AUGUST 1987

FILED AT THE REQUEST OF Santa Fe Pacific Mining, Inc.
on Sept 23 1987, at 56 mins, past 11 A. M.
RECORDS of EUREKA COUNTY, NEVADA M. N. REBALEATI, Recorder
File No. 112100 Fee $ 840.00

RAB