


LOT 1 PARCEL "F"
OWNERS: E. A. & L. C. RASMUSSEN

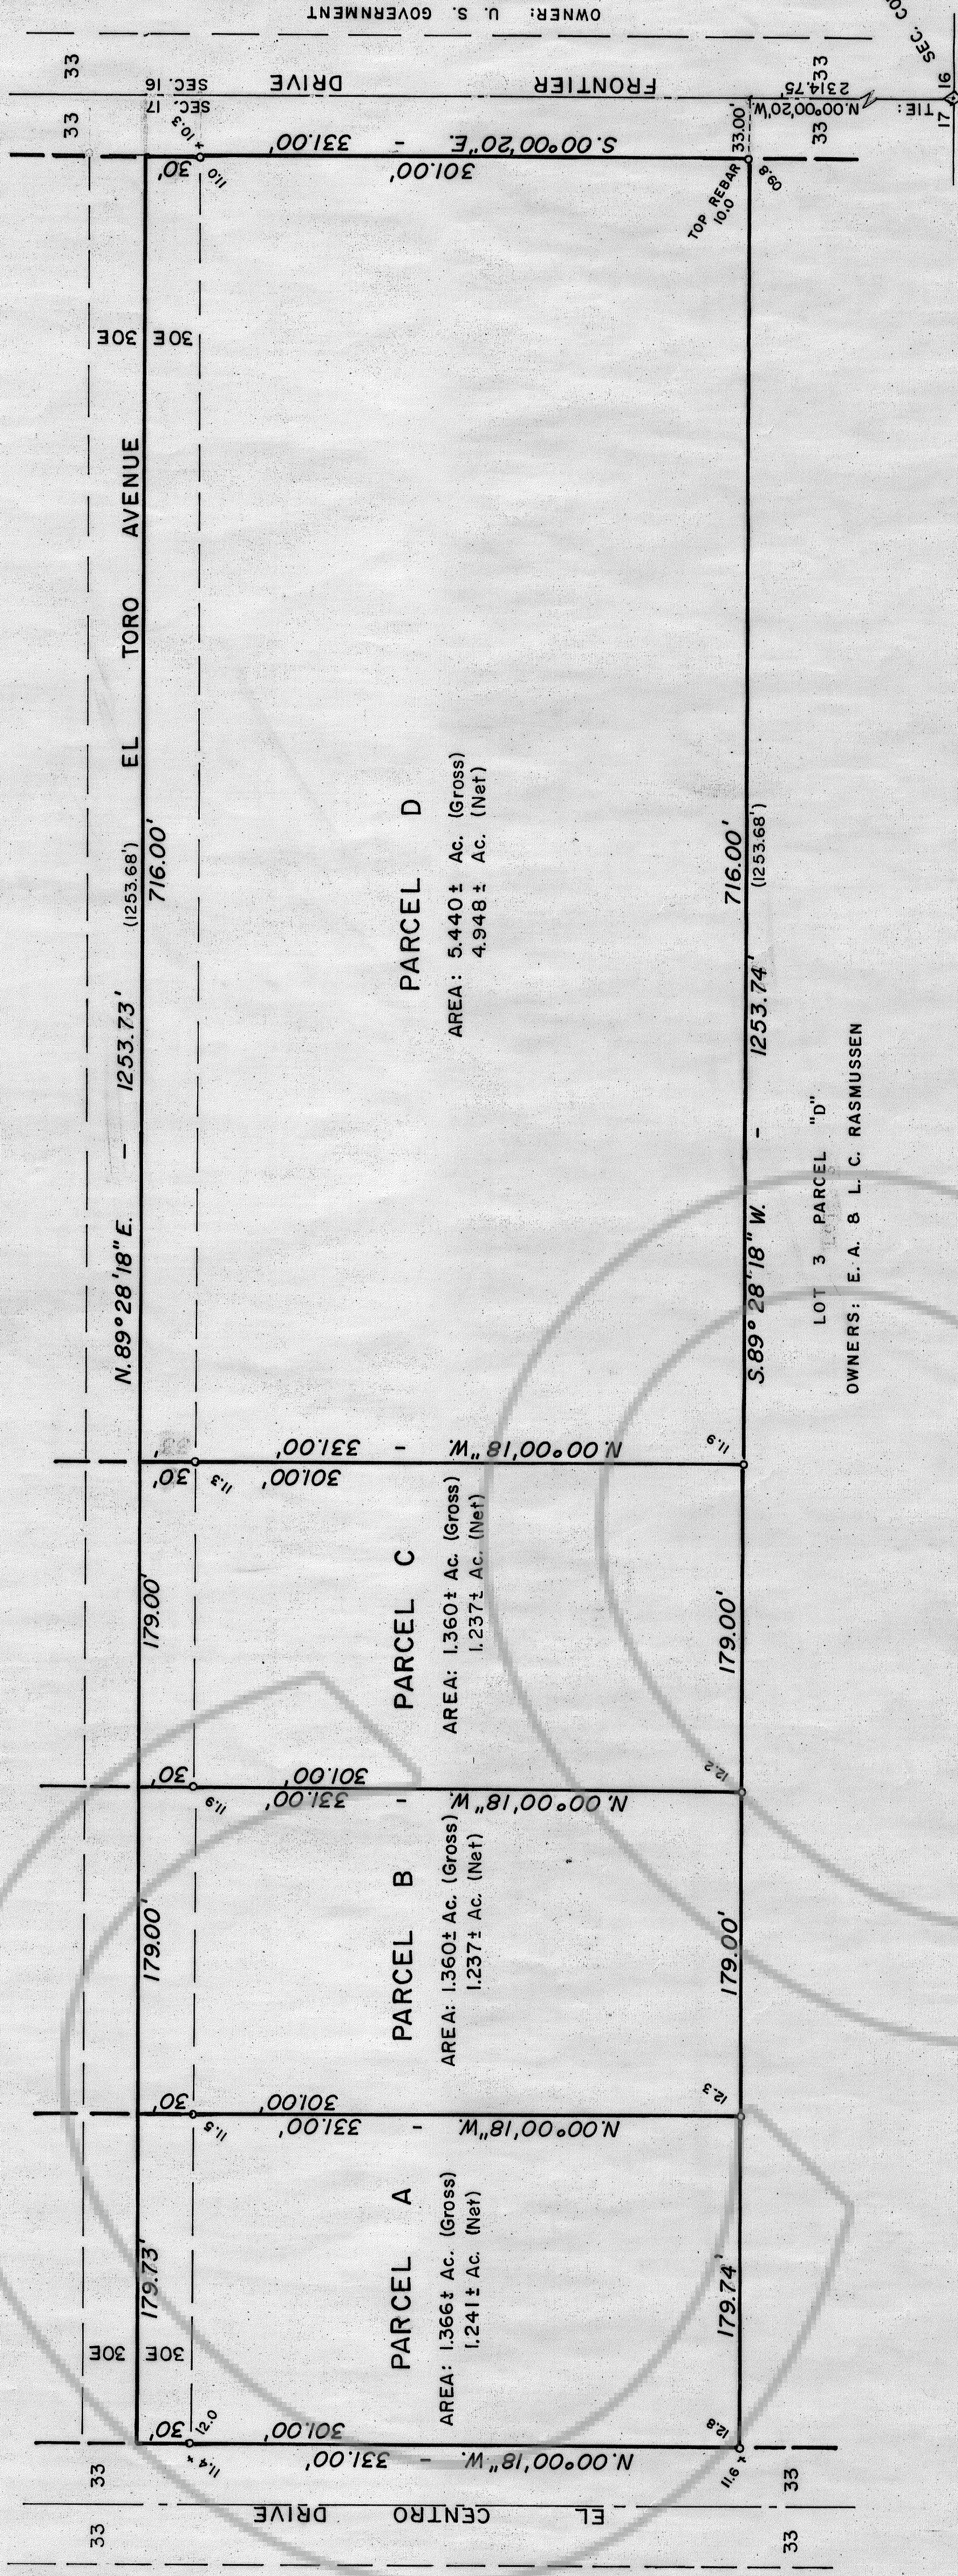

BASIS OF BEARINGS

Basis of bearings for this Parcel Map is Record of Survey, Document No. 104686.

NOTE

Due to finding original monuments at the SE corner and the S 1/4 corner of Section 17 that were not found nor used on the survey for the Large Division Map of the East 1/2 of Section 17 (Document No. 81925) and subsequent Parcel Map for Parcel "D" (Document No. 82267) and corners set thereby, this data could not be used for this survey except for the concept of lot size and shape and the location of streets and street easements. Corners erroneously set pertaining to Parcel "D" have been removed to avoid confusion. See Record of Survey, Document No. 104686.

OWNER'S CERTIFICATE


This is to certify that the undersigned, William and Lynda Salles, are the owners of record of Lot 4 of Parcel "D" of the East 1/2 of Section 17, T. 20 N., R. 53 E., M. D. B. & M., and have consented to the preparation and recording of our parcelling of said Lot 4, and do hereby reserve and set apart forever the easement for El Toro Avenue.

William J. Salles
William Salles
Lynda Salles
Lynda Salles

SURVEYOR'S CERTIFICATE

I, Ernest E. Muller, Sr., a Registered Land Surveyor in the State of Nevada, certify that:

- This is a true and accurate representation of the lands surveyed by me at the instance of Earl A. Rasmussen.
- The lands surveyed lie within the East 1/2 of Section 17, T. 20 N., R. 53 E., M. D. B. & M., and the survey was completed on the 19th day of October, 1987.
- This plat complies with the applicable state statutes and any local ordinances.
- The monuments are of the character shown and occupy the positions indicated, and are sufficient to retrace this survey.

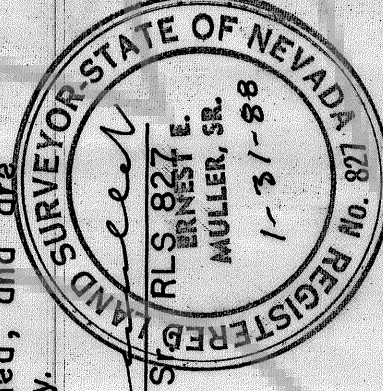


Ernest E. Muller, Sr.
Ernest E. Muller, Sr.

FLOOD ZONE

The parcels shown on this Parcel Map are in Flood Zone A as indicated on maps prepared by FEMA.

LOCATION SKETCH PARCEL "D"

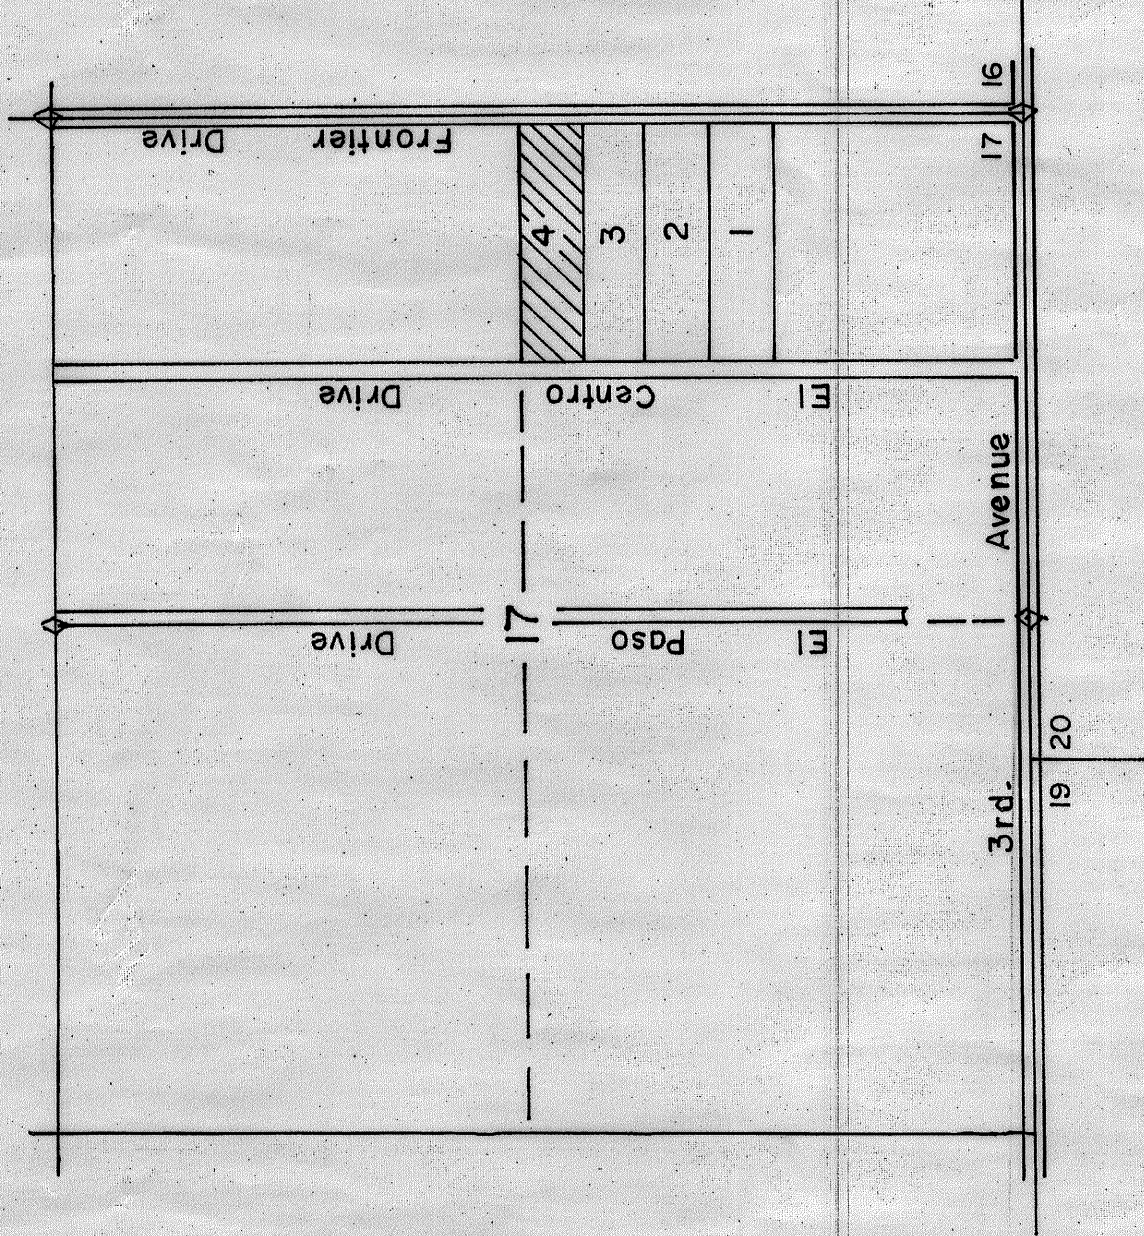

PLANNING COMMISSION APPROVAL

At a regular meeting of the Eureka County Planning Commission held on _____, 1988, this map, was approved for subdivision purposes pursuant to N. R. S. 278.461 to 278.468, inclusive.

Chairman
Eureka County Planning Commission
Clerk
Eureka County

COUNTY COMMISSIONERS' APPROVAL

At a regular meeting of the Eureka County Commissioners held on _____, 1988, this map, consisting of one sheet, was presented as a proposed Parcel Map of Lot 4 of Parcel "D" of the East 1/2 of Section 17, T. 20 N., R. 53 E., M. D. B. & M., located in Eureka County, Nevada by William and Lynda Salles.

Chairman
Eureka County Commissioners
Clerk
Eureka County

MAP AREA

Total area of this Parcel Map is 9.526± Acres.

PARCEL MAP FOR

WILLIAM and LYNDA SALLES

PARCELLING OF LOT 4

OF PARCEL "D" OF LARGE DIVISION MAP
E. 1/2 SEC. 17, T. 20 N., R. 53 E., M. D. B. & M.
EUREKA COUNTY, NEVADA

BIG E, INC., 750 W. PUEBLO ST., RENO, NV, 89509 88.01.10