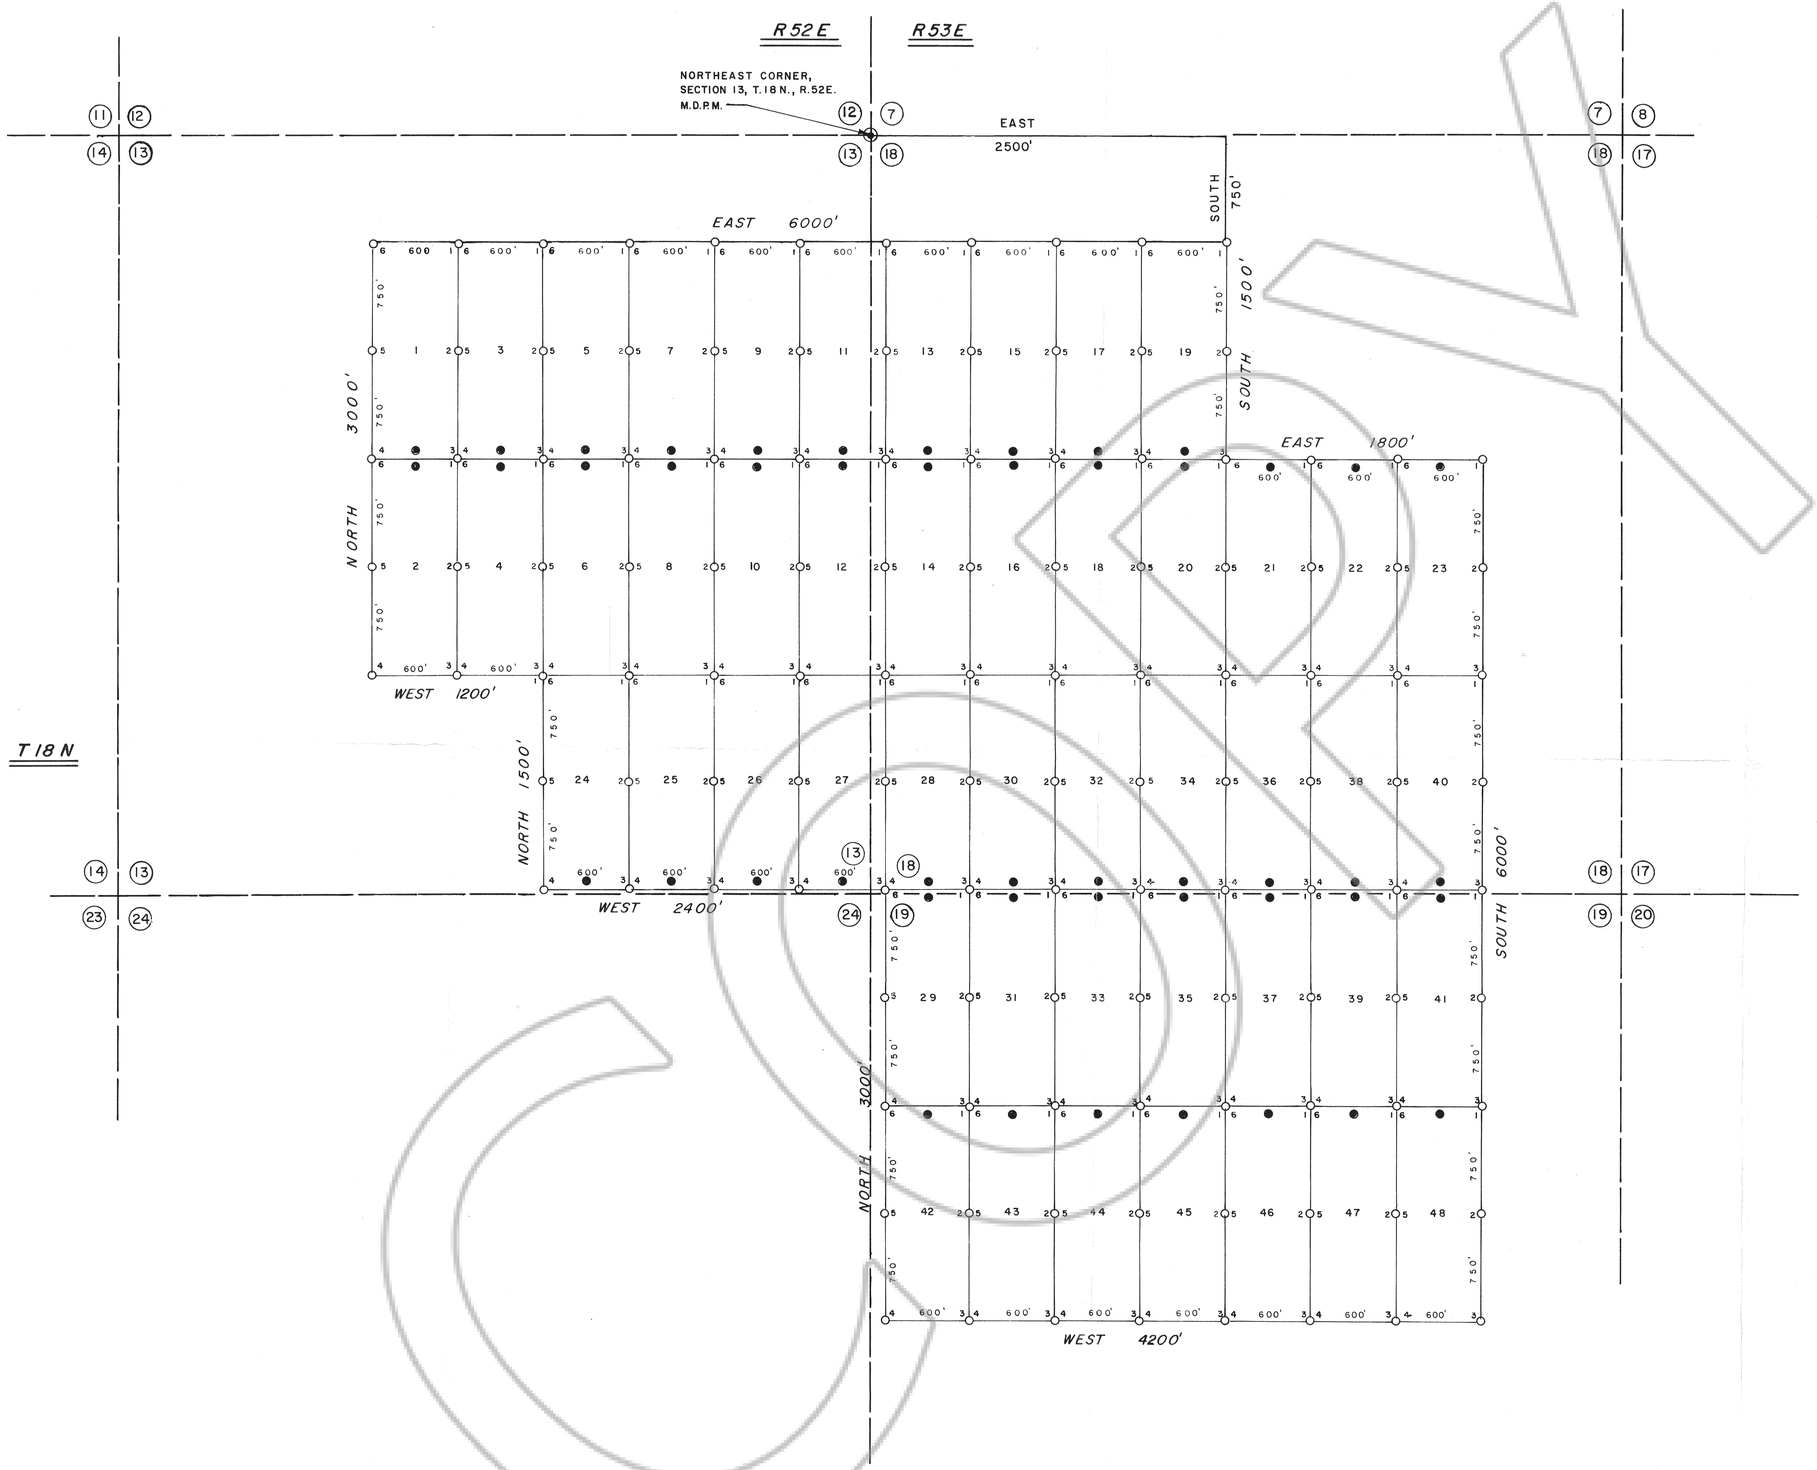

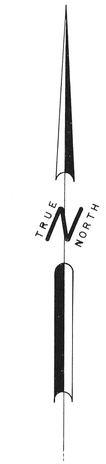

SCALE — 1" = 500'

LEGEND

● — 3" DIAMETER X 4' DURABLE PLASTIC PIPE LOCATION MONUMENT
○ — 3" DIA. X 4' DURABLE PLASTIC PIPE MONUMENT

INDICATES SECTION CORNER

NOTES

1) SECTION LINES ARE PROJECTED.
2) LOCATION MONUMENTS ARE 10' FROM END LINE OF CLAIM UNLESS OTHERWISE SHOWN.

LOCATION DATES

JUNE 14, 1988 – 1 THRU 23
JUNE 15, 1988 – 24 THRU 48

FILED AT THE REQUEST OF Apex Surveying Inc
June 27 1988, at 53 mins. past 10 A.M.
SECONDS of Lines in COUNTY, NEVADA M. N. REBALEATI, Recorder
File No. 119435 Fee $ 220.00

119435

MAP OF THE
AT LODE MINING CLAIMS
EUREKA COUNTY, NEVADA

LOCATED BY
ROBERT W. SCHLICHTING
AGENT FOR
ATLAS PRECIOUS METALS INC.
P. O. BOX 1207
MOAB, UTAH 84532
JUNE 20, 1988

APEX SURVEYING INC. RIVERTON, WYO.