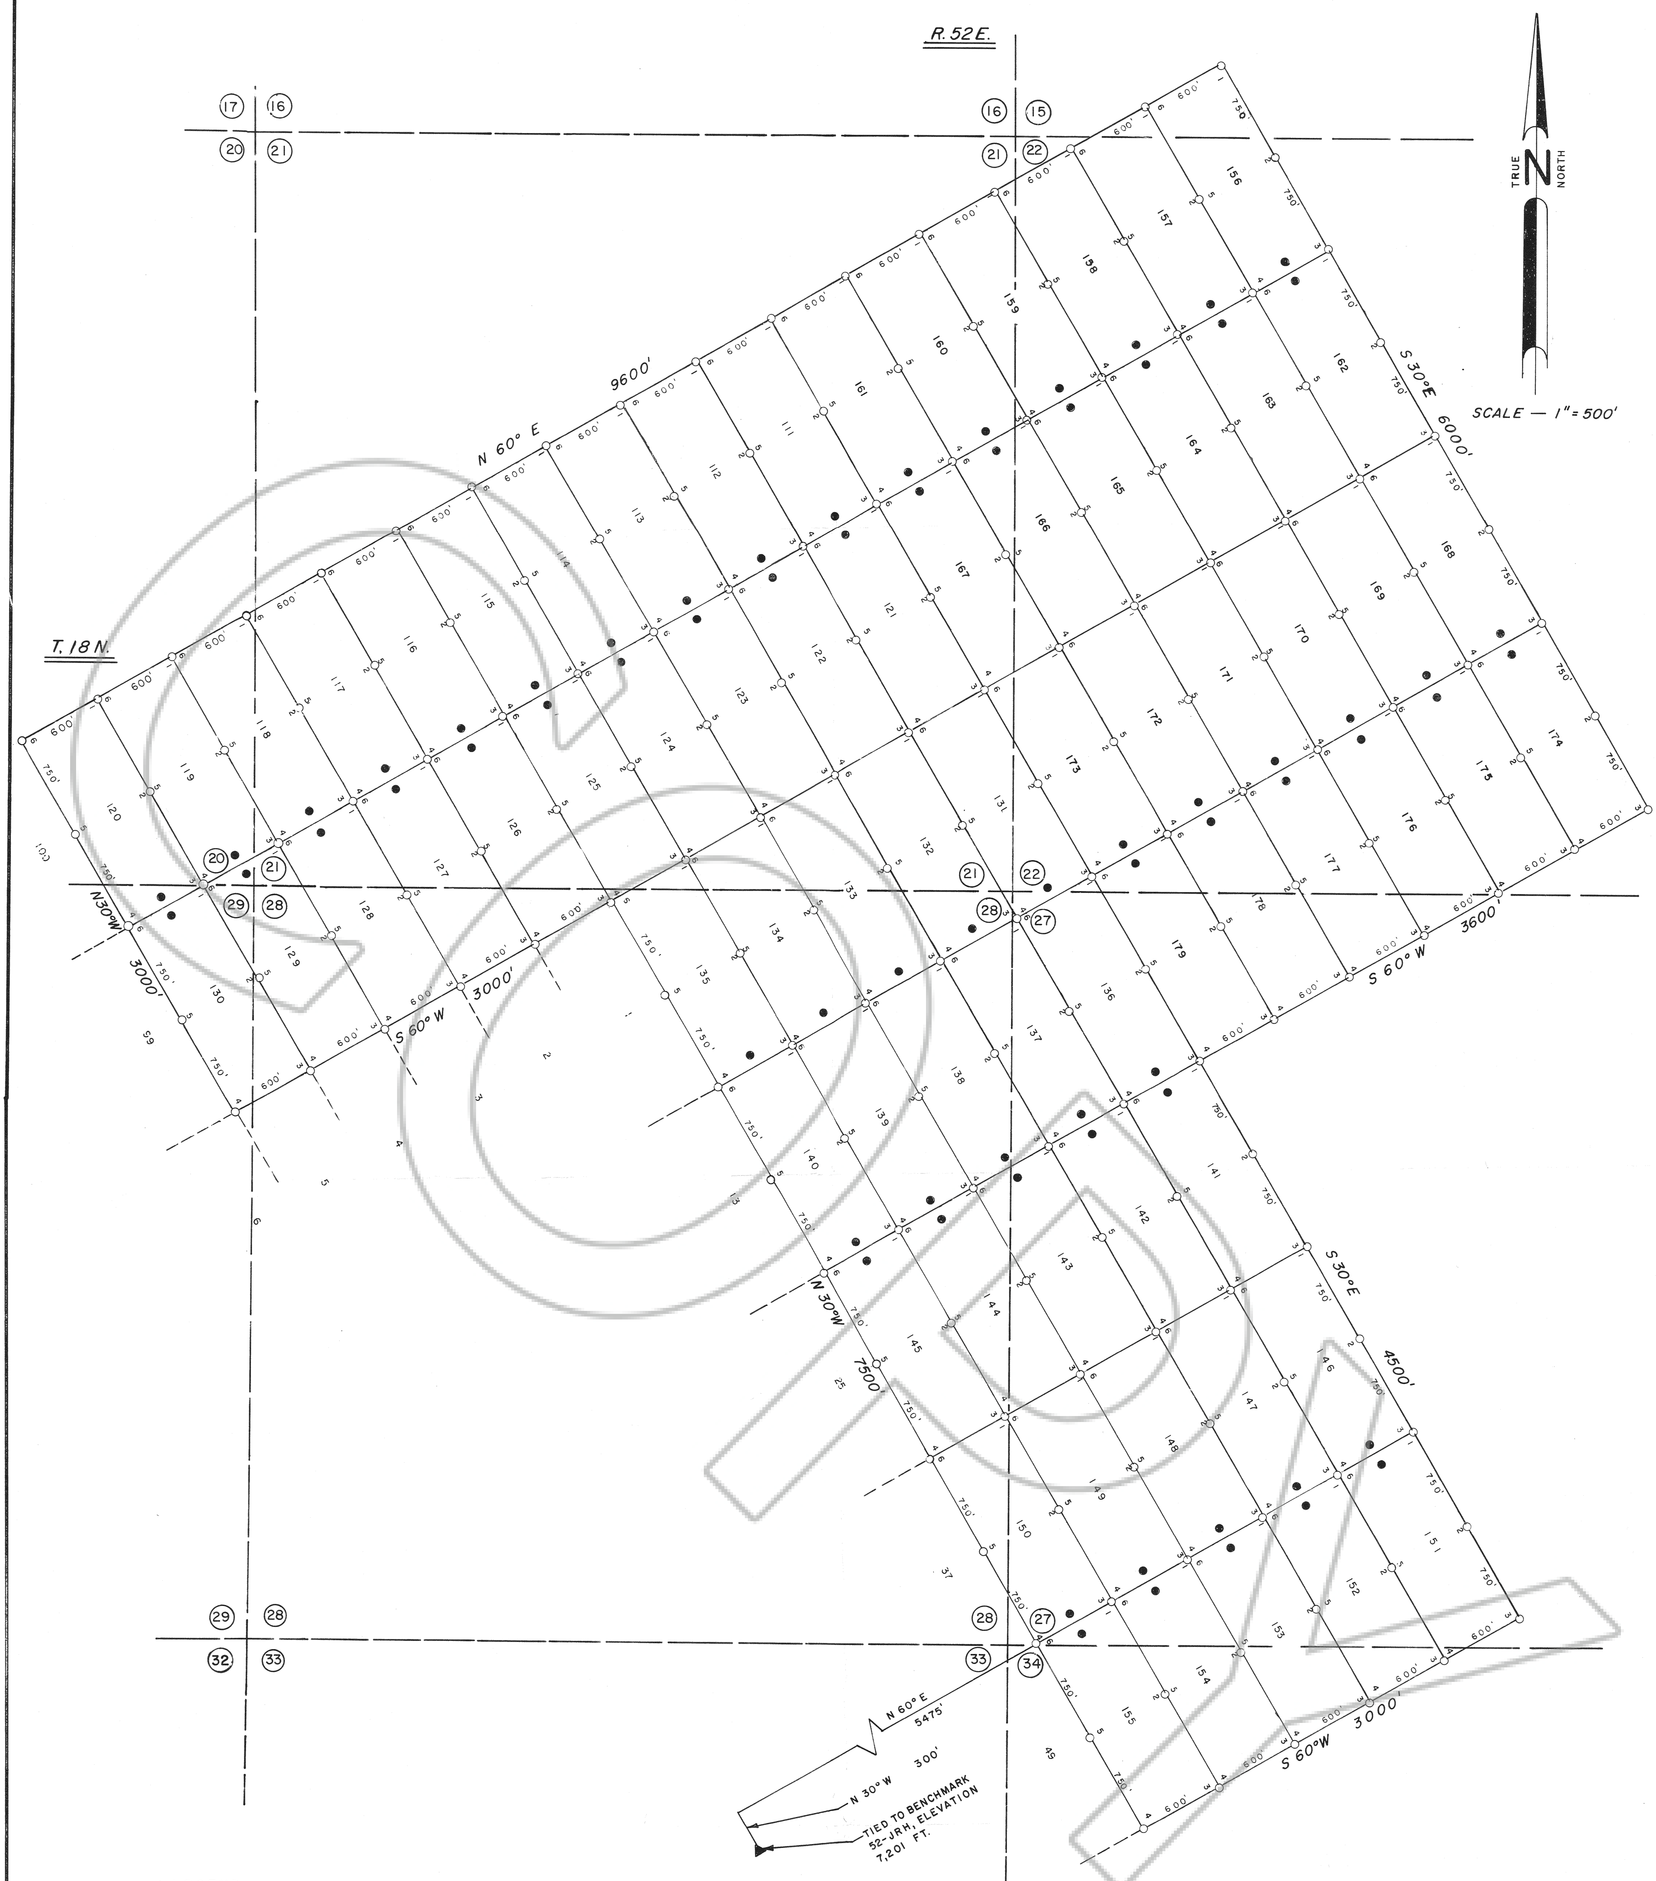

LEGEND

- ●— 3" DIAMETER X 4' DURABLE PLASTIC PIPE LOCATION MONUMENT
- ○— 3" DIA. X 4' DURABLE PLASTIC PIPE MONUMENT

INDICATES SECTION CORNER

NOTES

1) SECTION LINES ARE PROJECTED
2) LOCATION MONUMENTS ARE 10' FROM END LINE OF CLAIM UNLESS OTHERWISE SHOWN

LOCATION DATES

JULY 10, 1988 — 131 THRU 155
JULY 11, 1988 — 111 THRU 130
JULY 13, 1988 — 156 THRU 179

FILED AT THE REQUEST OF Apex Surveying, Inc.
on Aug 5 19 88, at 31 mins. past 11 A.M.
RECORDS of EUREKA COUNTY, NEVADA M. N. REBALATI, Recorder
File No. 120557 Fee $ 1035.00

MAP OF THE BASS LODE MINING CLAIMS
EUREKA COUNTY, NEVADA

LOCATED BY
RICHARD D. INBERG
AGENT FOR
FMC MINERALS CORPORATION
5011 MEADOWOOD WAY, SUITE 200
RENO, NEVADA 89502
JULY 13, 1988

120557

APEX SURVEYING INC. RIVERTON, WYO.