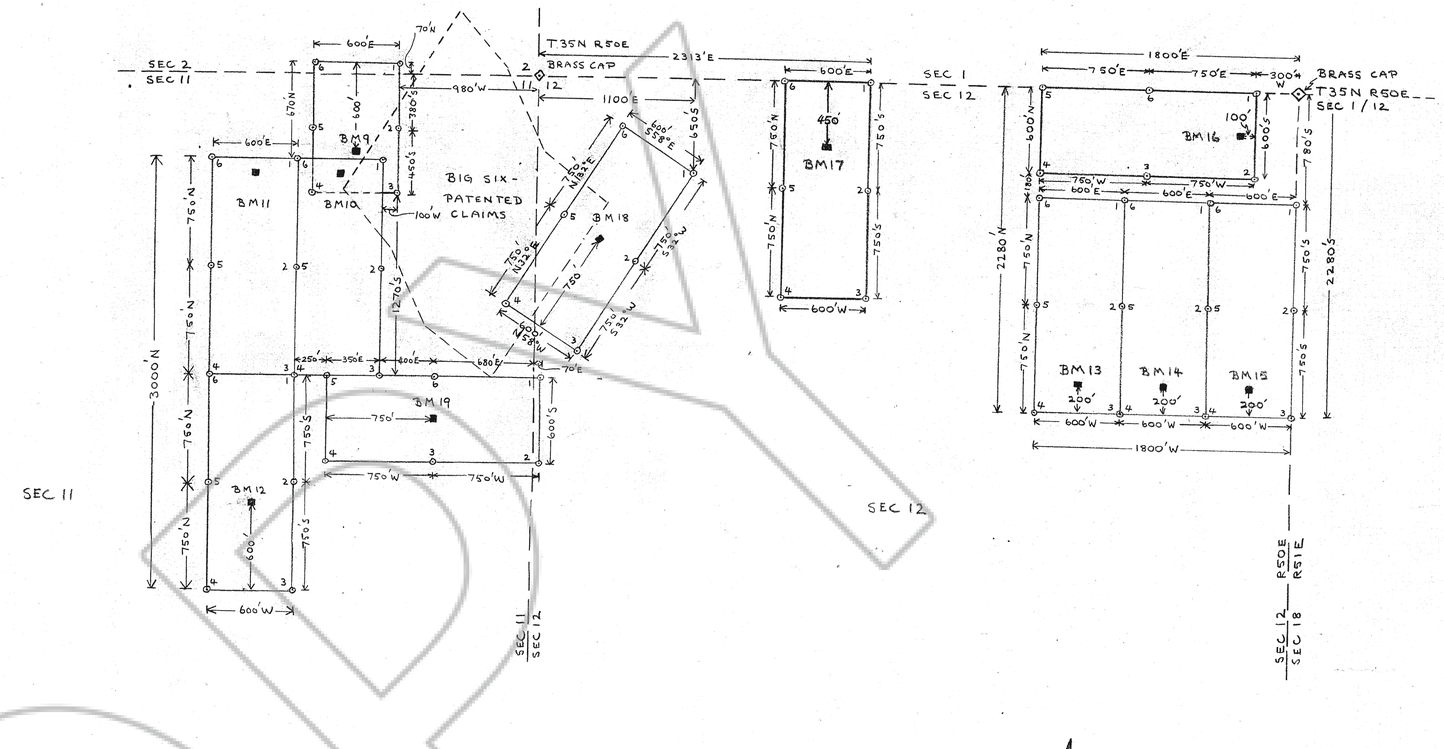

TRUE NORTH

■ - 4"x4" WOODEN LOCATION MONUMENT
⊙ - 4"x4" WOODEN POST

POSITIONS OF NORTH EAST CORNERS
OF CLAIMS AND DATES OF LOCATION.

	POSITION			DATE OF LOCATION
BM9	980'W; 70'N	FROM	N.E. COR Sec 11	5.25.89
BM10	1080'W; 600'S	"	" " " "	5.24.89
BM11	1680'W; 600'S	"	" " " "	5.24.89
BM12	1680'W; 2100'S	"	" " " "	5.24.89
BM13	780'S; 1200'W	"	N.E. COR Sec 12	5.24.89
BM14	780'S; 600'W	"	" " " "	5.24.89
BM15	780'S —	"	" " " "	5.24.89
BM16	300'W —	"	" " " "	5.24.89
BM17	2313'E —	"	NW COR Sec 12	7.21.89
BM18	650'S; 1100'E	"	" " " "	5.26.89
BM19	2100'S; 50'E	"	" " " "	6.26.89

FILED AT THE REQUEST OF Westmont
ON Aug 1 19 89 AT 50 MINS PAST 4 PM
RECORDS OF EUREKA COUNTY, NEVADA IN H. BOOK 50 PAGE 165
File No. 148782 Fee $

LOCATED: 24 MAY, 25 MAY, 26 MAY, 26 JUNE AND 21 JULY 1989

LOCATOR: WESTMONT GOLD INC
4949 S. SYRACUSE ST # 4200
DENVER CO 80237

BY AGENTS: LYNN LANDE
STEVE WAGNER
PAT LOB

Township should read
35 N 50E

WESTMONT
MINING INC.
4949 So. Syracuse St.

COMPILED: J.H.
DRAFTED:
REVISED:

MAP OF LODE CLAIMS
BM9 THRU BM19
LYNN MINING DISTRICT
EUREKA COUNTY NEVADA
T30N R50E SECS 11 & 12

DATE: 07/89 SCALE: 1" = 500' DWG. NO.:

148782