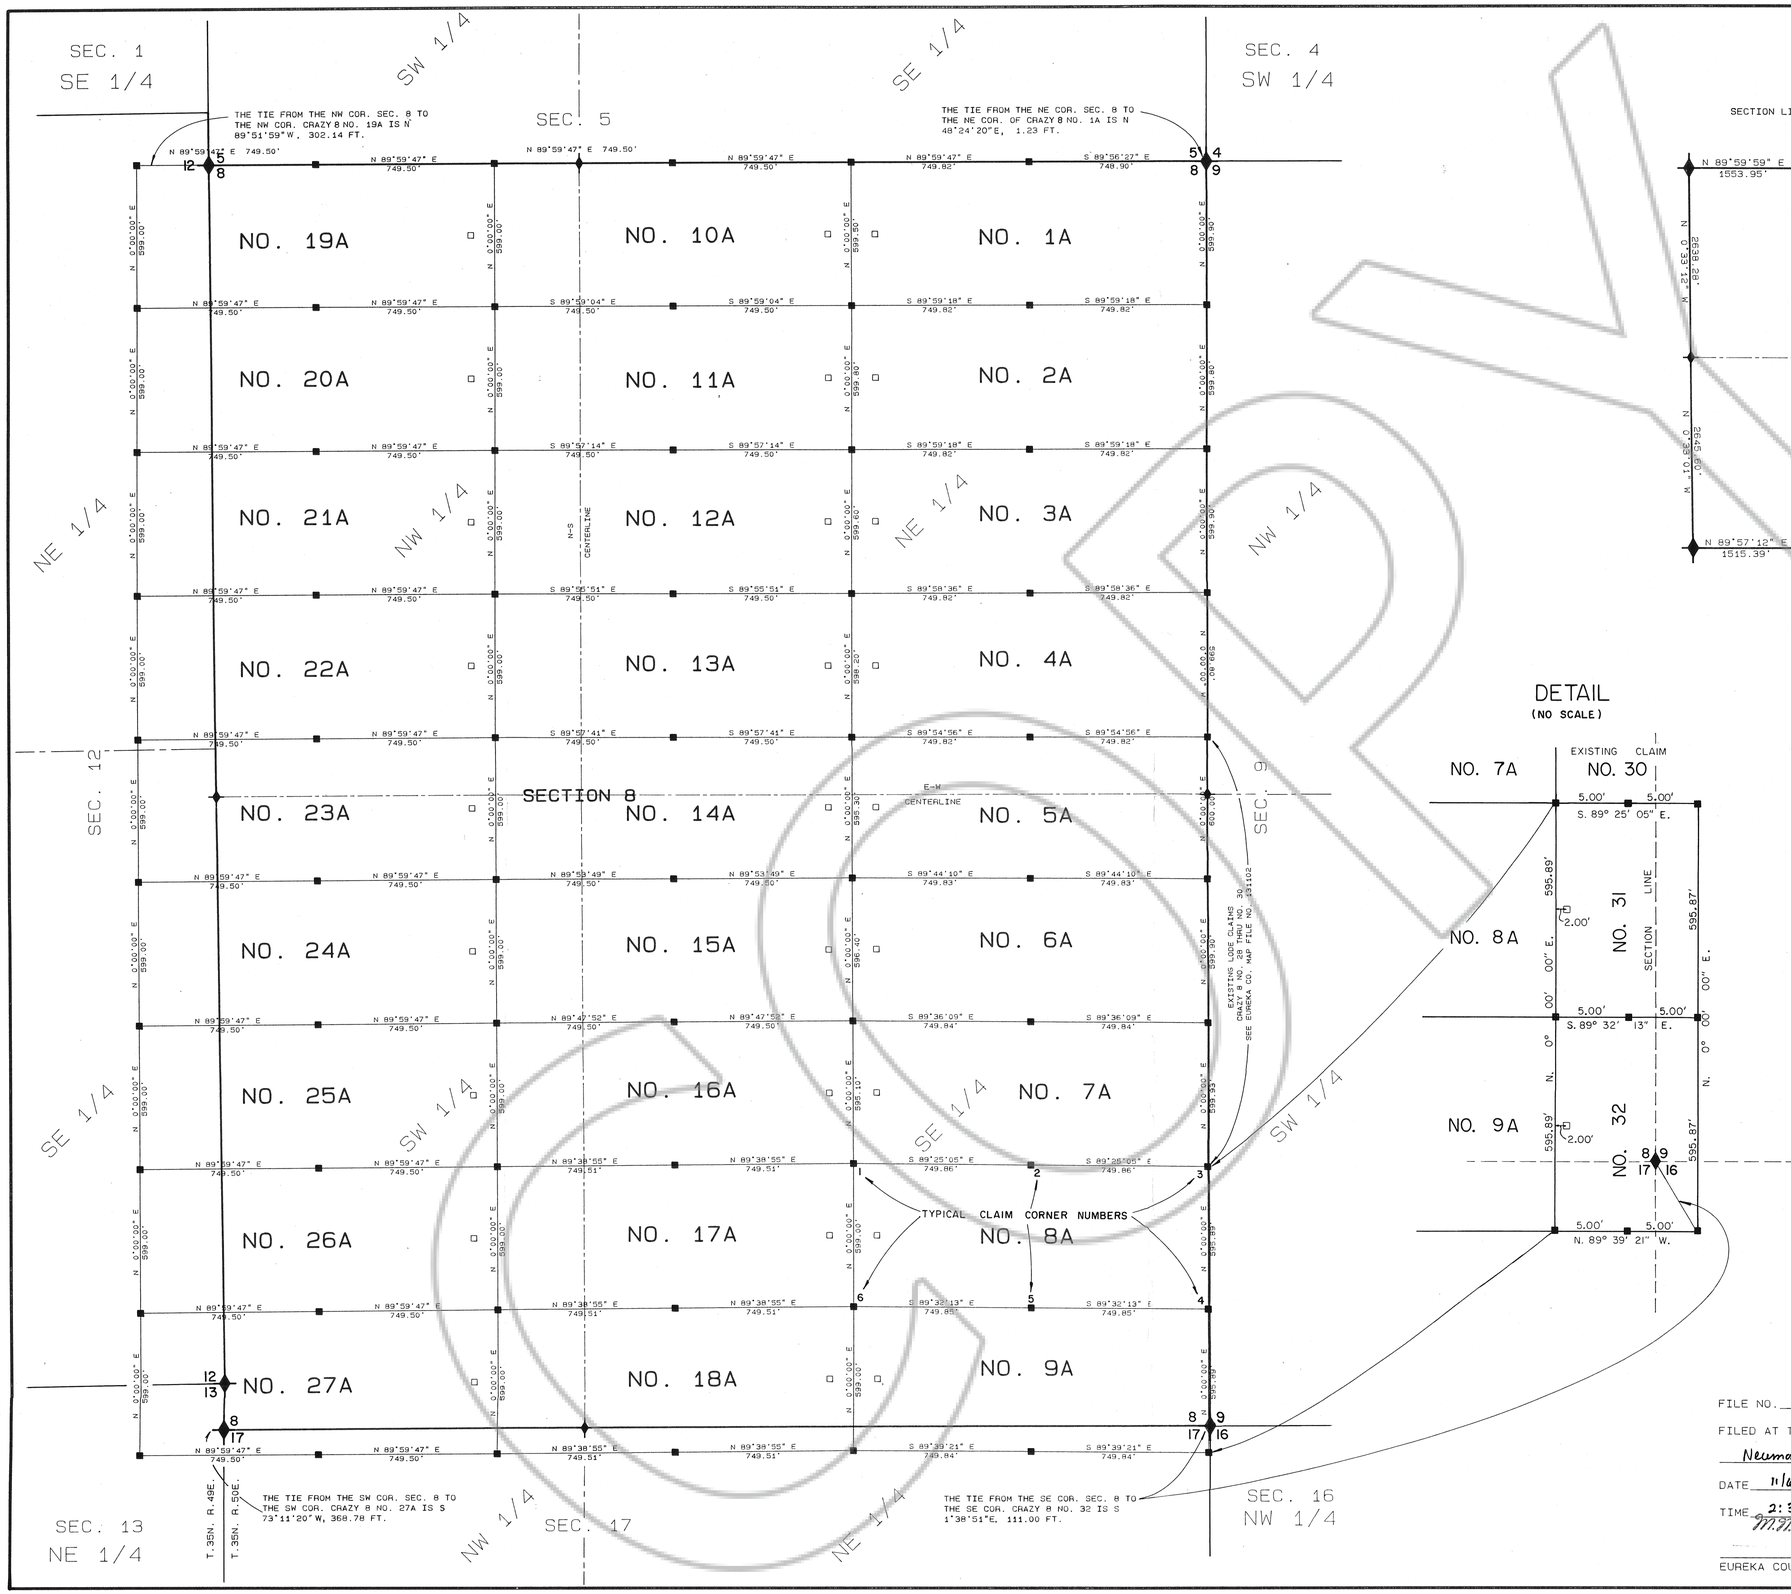

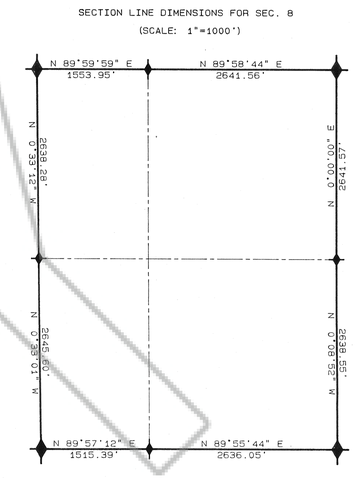

NOTE: ALL LOCATION MONUMENTS ARE ON CENTERLINES OF CLAIMS AT 100' FROM ENDLINES UNLESS OTHERWISE NOTED.

LEGEND:

FOUND G.L.O. BRASS CAP SECTION OR 1/4 SECTION CORNER.

LOCATION MONUMENT, A 4"X 4" WOOD POST AND 35mm FILM CANISTER WIRED TO THE POST CONTAINING THE LOCATION NOTICE.

CLAIM CORNER OR SIDE CENTER MONUMENT, A 4"X 4" WOOD POST WITH MARKED ALUMINUM TAG.

BASIS OF BEARING IS THE LINE BETWEEN THE SE COR. OF SEC. 8 AND THE E1/4 COR. OF SEC. 8, SHOWN AS N°00 08'52"W ON THIS MAP AND SHOWN AS N 00°02' W ON THE GOV'T. PLAT OF T.35N., R.50E., M.D.M. DATED OCT. 18, 1921.

LOCATOR: NEWMONT GOLD COMPANY
P.O.BOX 669
CARLIN, NV. 89822

LOCATION DATE:
8/16/90 CRAZY 8 NO.1A THRU NO.18A
8/17/90 CRAZY 8 NO.19A THRU NO.27A
8/20/90 CRAZY 8 NO.31 AND NO.32

MONUMENTATION WAS COMPLETED BY: 20 AUGUST, 1990

SCALE: 1" = 300'

FILE NO. 134705

FILED AT THE REQUEST OF Newmont Gold

DATE 11/6, 1990

TIME 2:38 P. M.

M.M. Rebolcati $435-

EUREKA COUNTY RECORDER

MAP OF LODE CLAIMS CRAZY 8 NO. 1A THRU NO. 27A & CRAZY 8 NO. 31 & NO. 32

OVERLAYING SECTION 8
TWSP. 35N., RNGE. 50E., M.D.M.
FOR
NEWMONT GOLD COMPANY

CHILTON Engineering & Surveying Ltd.
421 Court Street Elko, Nevada 89801

90090 1/1

134705