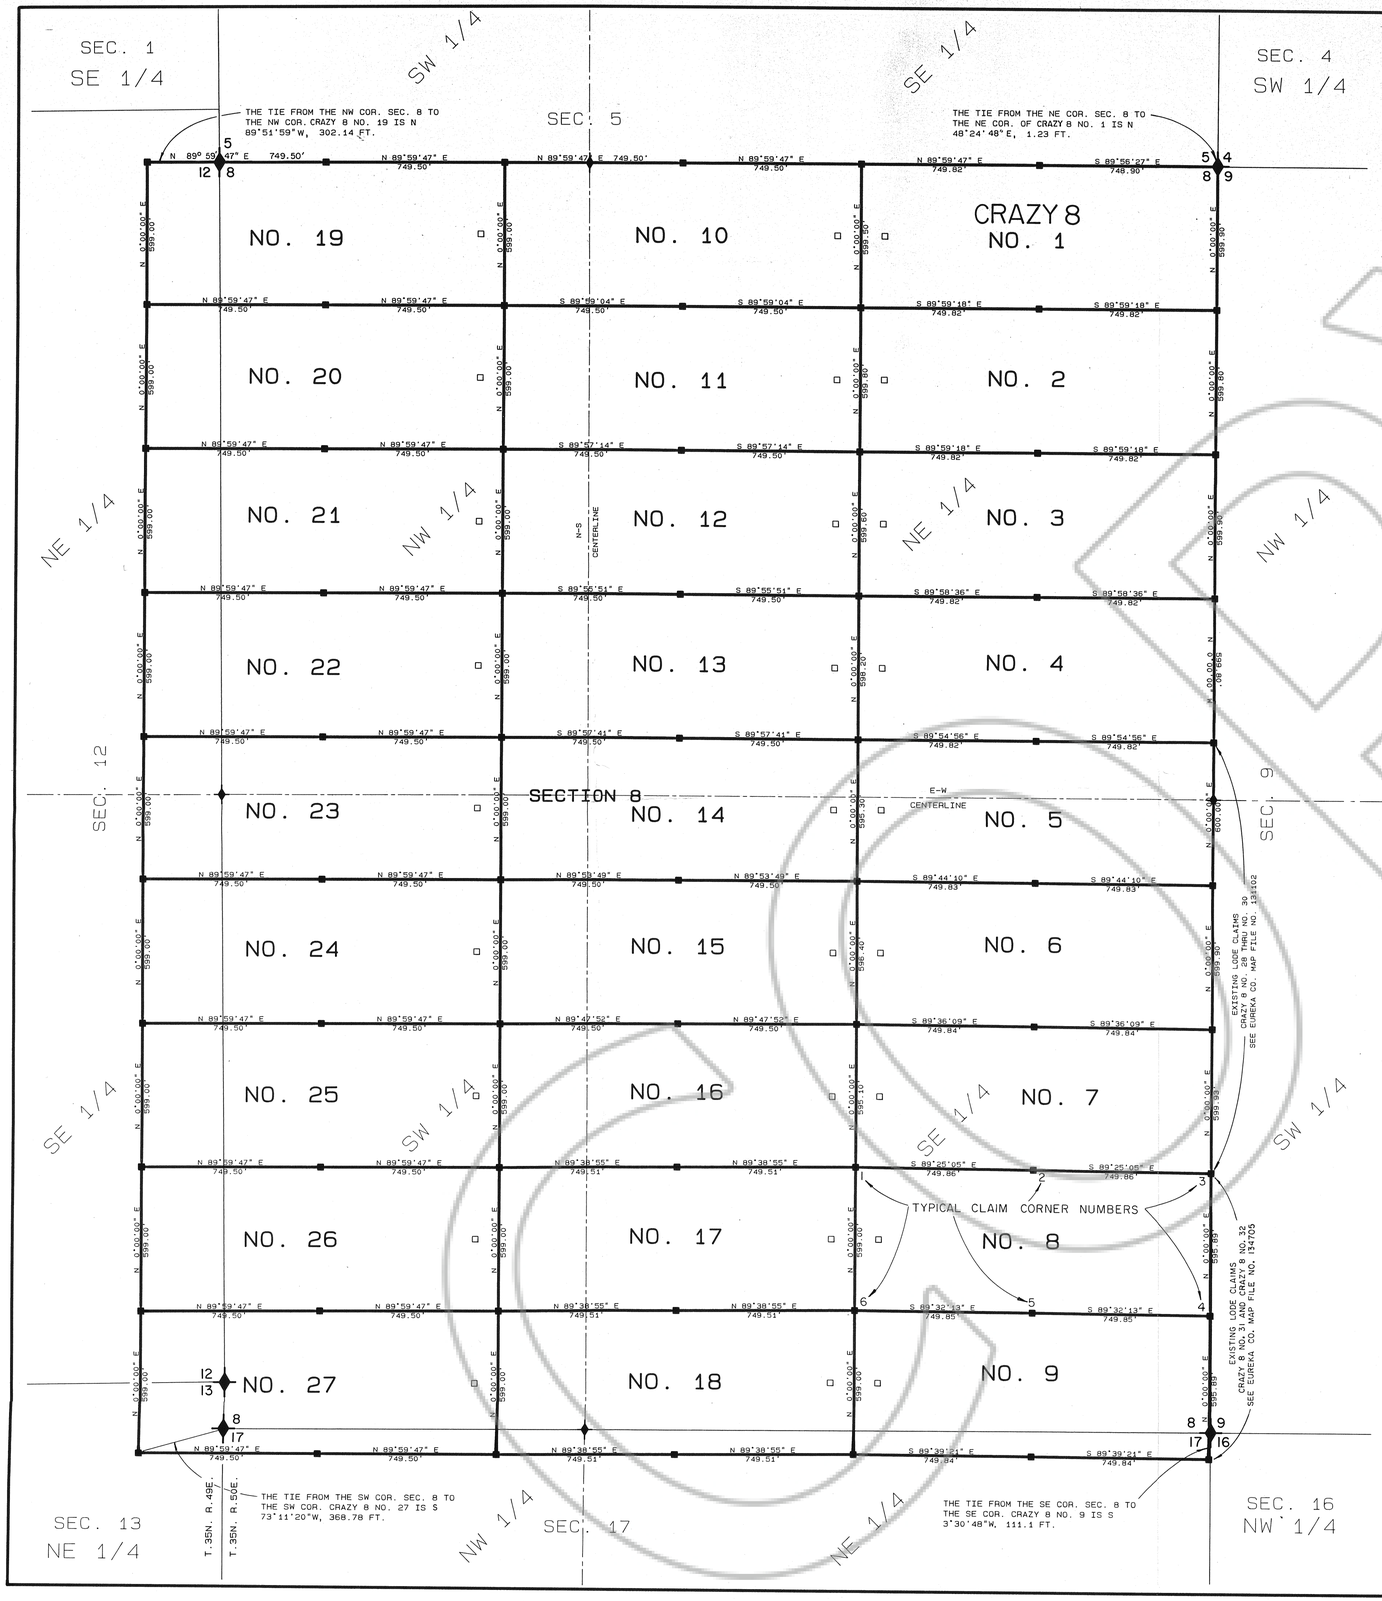

SECTION LINE DIMENSIONS FOR SEC. 8
(SCALE: 1"=1000')

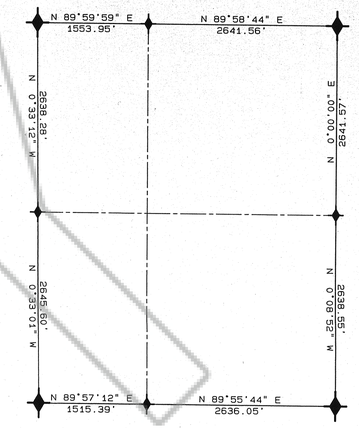

N

LYNN MINING DISTRICT

NOTE: ALL LOCATION MONUMENTS ARE ON CENTERLINES OF CLAIMS AT 100' FROM ENDLINES UNLESS OTHERWISE NOTED.

LEGEND:

✦ ✦ FOUND G.L.O. BRASS CAP SECTION OR 1/4 SECTION CORNER.

□ LOCATION MONUMENT, A 4"X 4" WOOD POST AND 35mm FILM CANISTER WIRED TO THE POST CONTAINING A COPY OF THE RECORDED LOCATION CERTIFICATE

■ CLAIM CORNER OR SIDE CENTER MONUMENT, A 4"X 4" WOOD POST WITH MARKED ALUMINUM TAG.

BASIS OF BEARING IS THE LINE BETWEEN THE SE COR. OF SEC. 8 AND THE E1/4 COR. OF SEC. 8, SHOWN AS N°00 08'52"W ON THIS MAP AND SHOWN AS N 00 02' W ON THE GOV'T. PLAT OF T.35N., R.50E., M.D.M. DATED OCT. 18, 1921.

STATEMENT BY NEWMONT GOLD COMPANY:

THIS MAP IS RECORDED TO RESTATE THE EXISTING LOCATION OF THOSE CERTAIN LODE CLAIMS KNOWN AS THE CRAZY 8 NO. 1 THRU CRAZY 8 NO. 27 AS RECORDED ON JUNE 25, 1976, FILE NUMBER 61605, IN THE RECORDS OF EUREKA COUNTY, NEVADA. THIS MAP DOES NOT AMEND THE LOCATIONS OF THE HEREIN REFERENCED CLAIMS BUT ONLY STATES WHAT IS CURRENTLY EXISTING ON THE GROUND AND DOES NOT CHANGE THE LOCATION OF THE CLAIMS AS ORIGINALLY STAKED.

SCALE: 1" = 300'

FILE NO. 135798
FILED AT THE REQUEST OF Newmont Gold
DATE 2-7, 1991
TIME 3:30 P. M.
M.M. Rebaleati
EUREKA COUNTY RECORDER
W.E.M.

AMENDED MAP
CRAZY 8 NO.1 - CRAZY 8 NO.27
LODE MINING CLAIMS OVERLAYING
SECTION 8, T.35N., R.50E., M.D.M.
FOR
NEWMONT GOLD COMPANY

NEWMONT GOLD COMPANY	90104	1/1

COPY