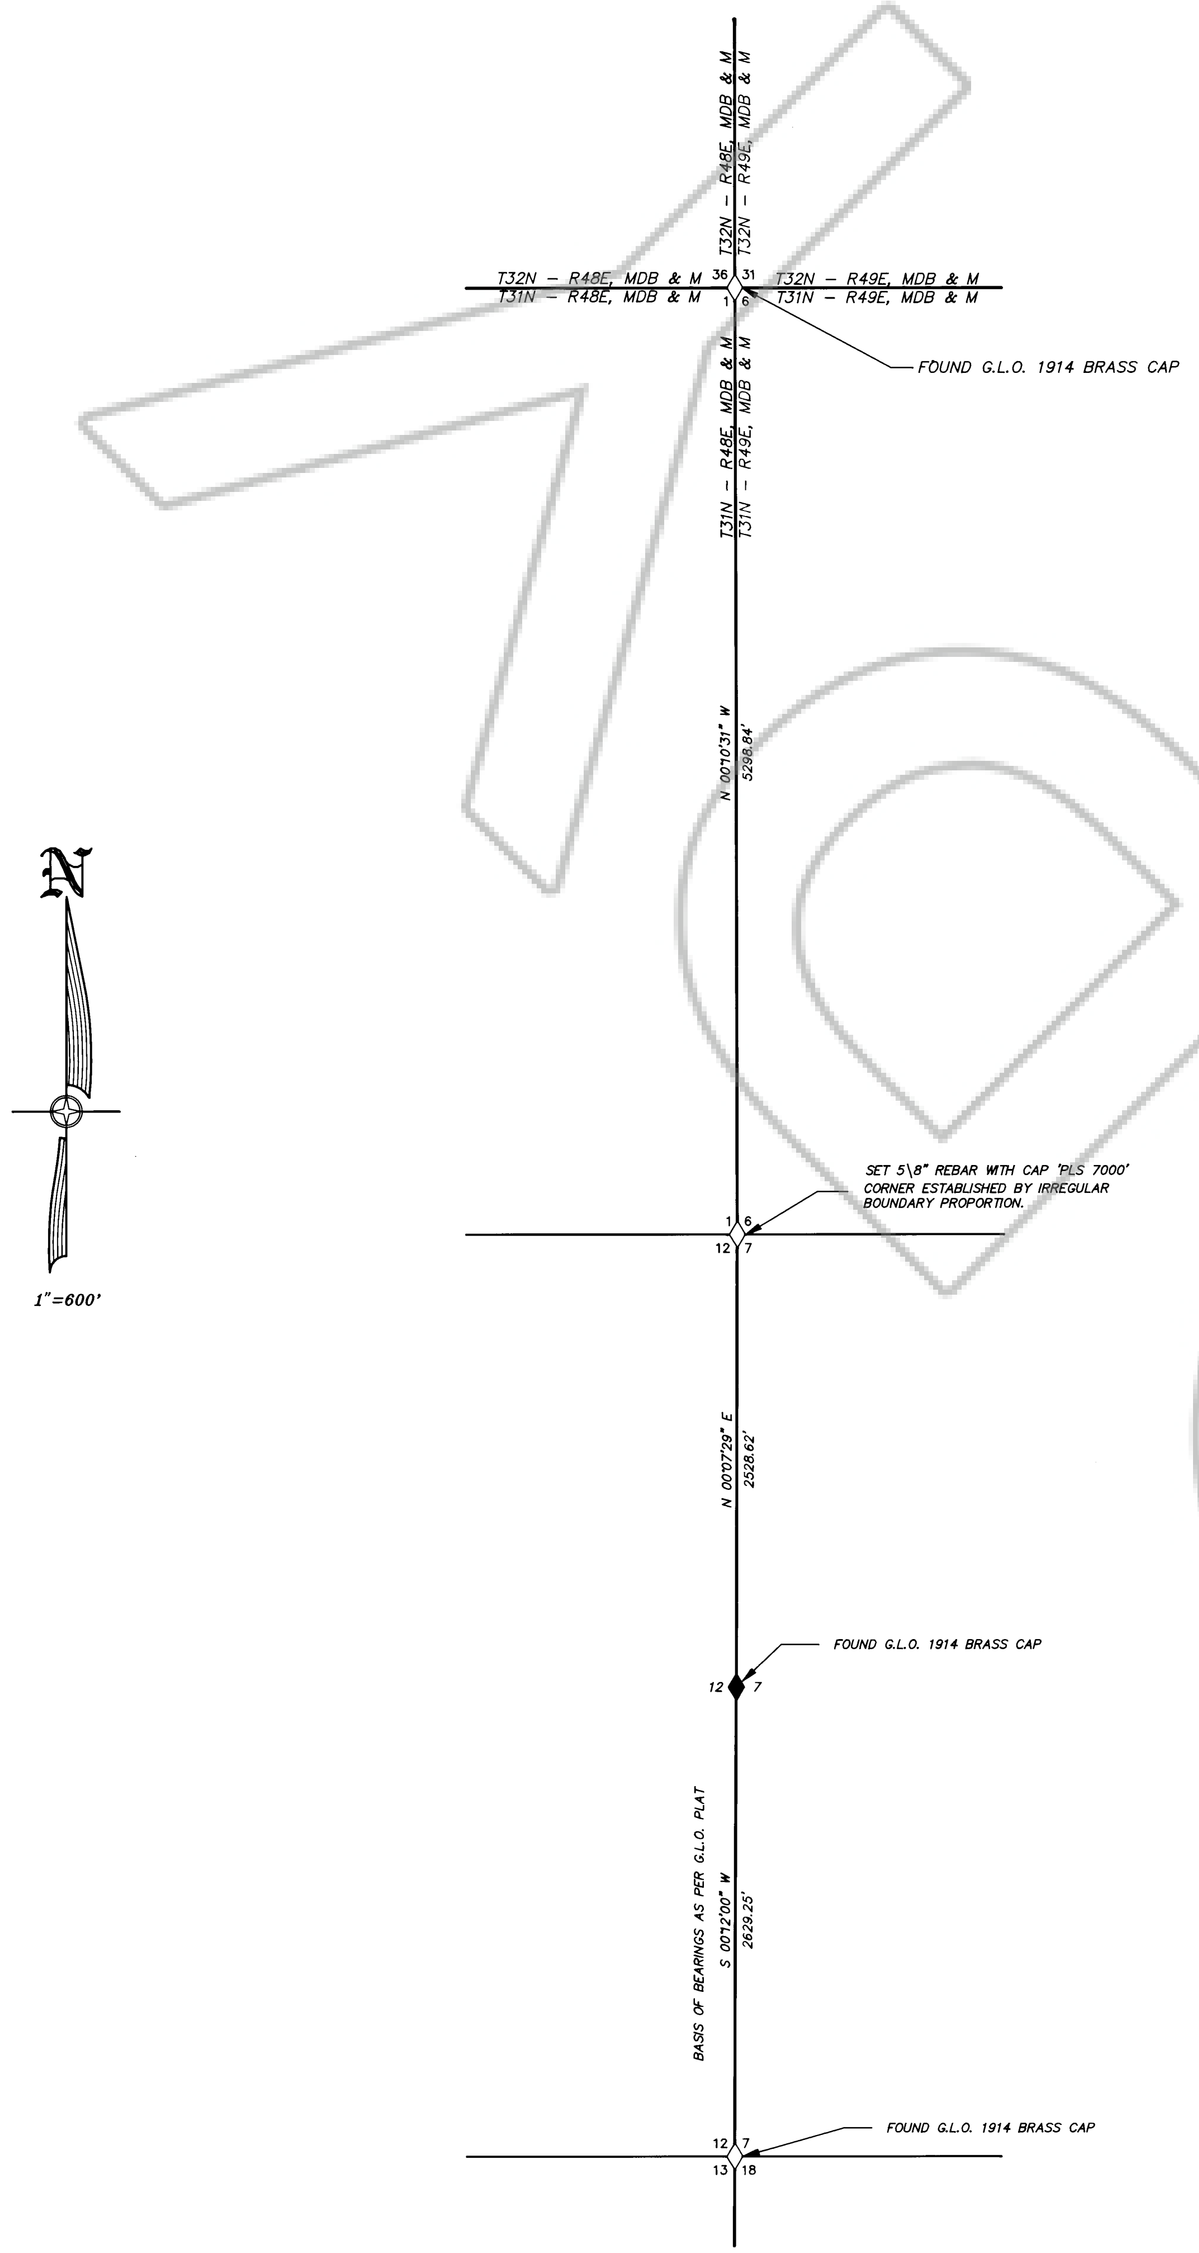

LAND SURVEYOR'S CERTIFICATE

I, DUANE V. MERRILL, DO HEREBY CERTIFY THAT THIS IS A TRUE AND ACCURATE MAP OF THE LAND SURVEYED UNDER MY SUPERVISION AND DIRECTION ON THE 20TH DAY OF FEBRUARY, 1992, AT THE INSTANCE OF TERESA SANSENINA, AND THAT THE MONUMENTS ARE OF THE CHARACTER AND OCCUPY THE POSITIONS INDICATED, SURVEY AND ARE SUFFICIENT TO ENABLE THIS SURVEY TO BE RETRACED.

Duane V. Merrill

P.L.S. NO. 7000

PROFESSIONAL LAND SURVEYOR STATE OF NEVADA
DUANE V. MERRILL
6/9/92
No. 7000

FILING DATA

FILE NO. 141363

FILED AT THE REQUEST OF HIGH DESERT ENGINEERING.

DATE June 26, 1992

TIME 2:35 P.M.

Michael N. Rebaleati
EUREKA COUNTY RECORDER

RECORD OF SURVEY for TERESA SANSINENA in SECTION 1, T.31N – R48 & 49E, MDB & M EUREKA COUNTY, NEVADA

HIGH DESERT ENGINEERING
515 SOUTH FIFTH STREET
ELKO, NEVADA 89801
(702) 738-4053

92032