(4-675)

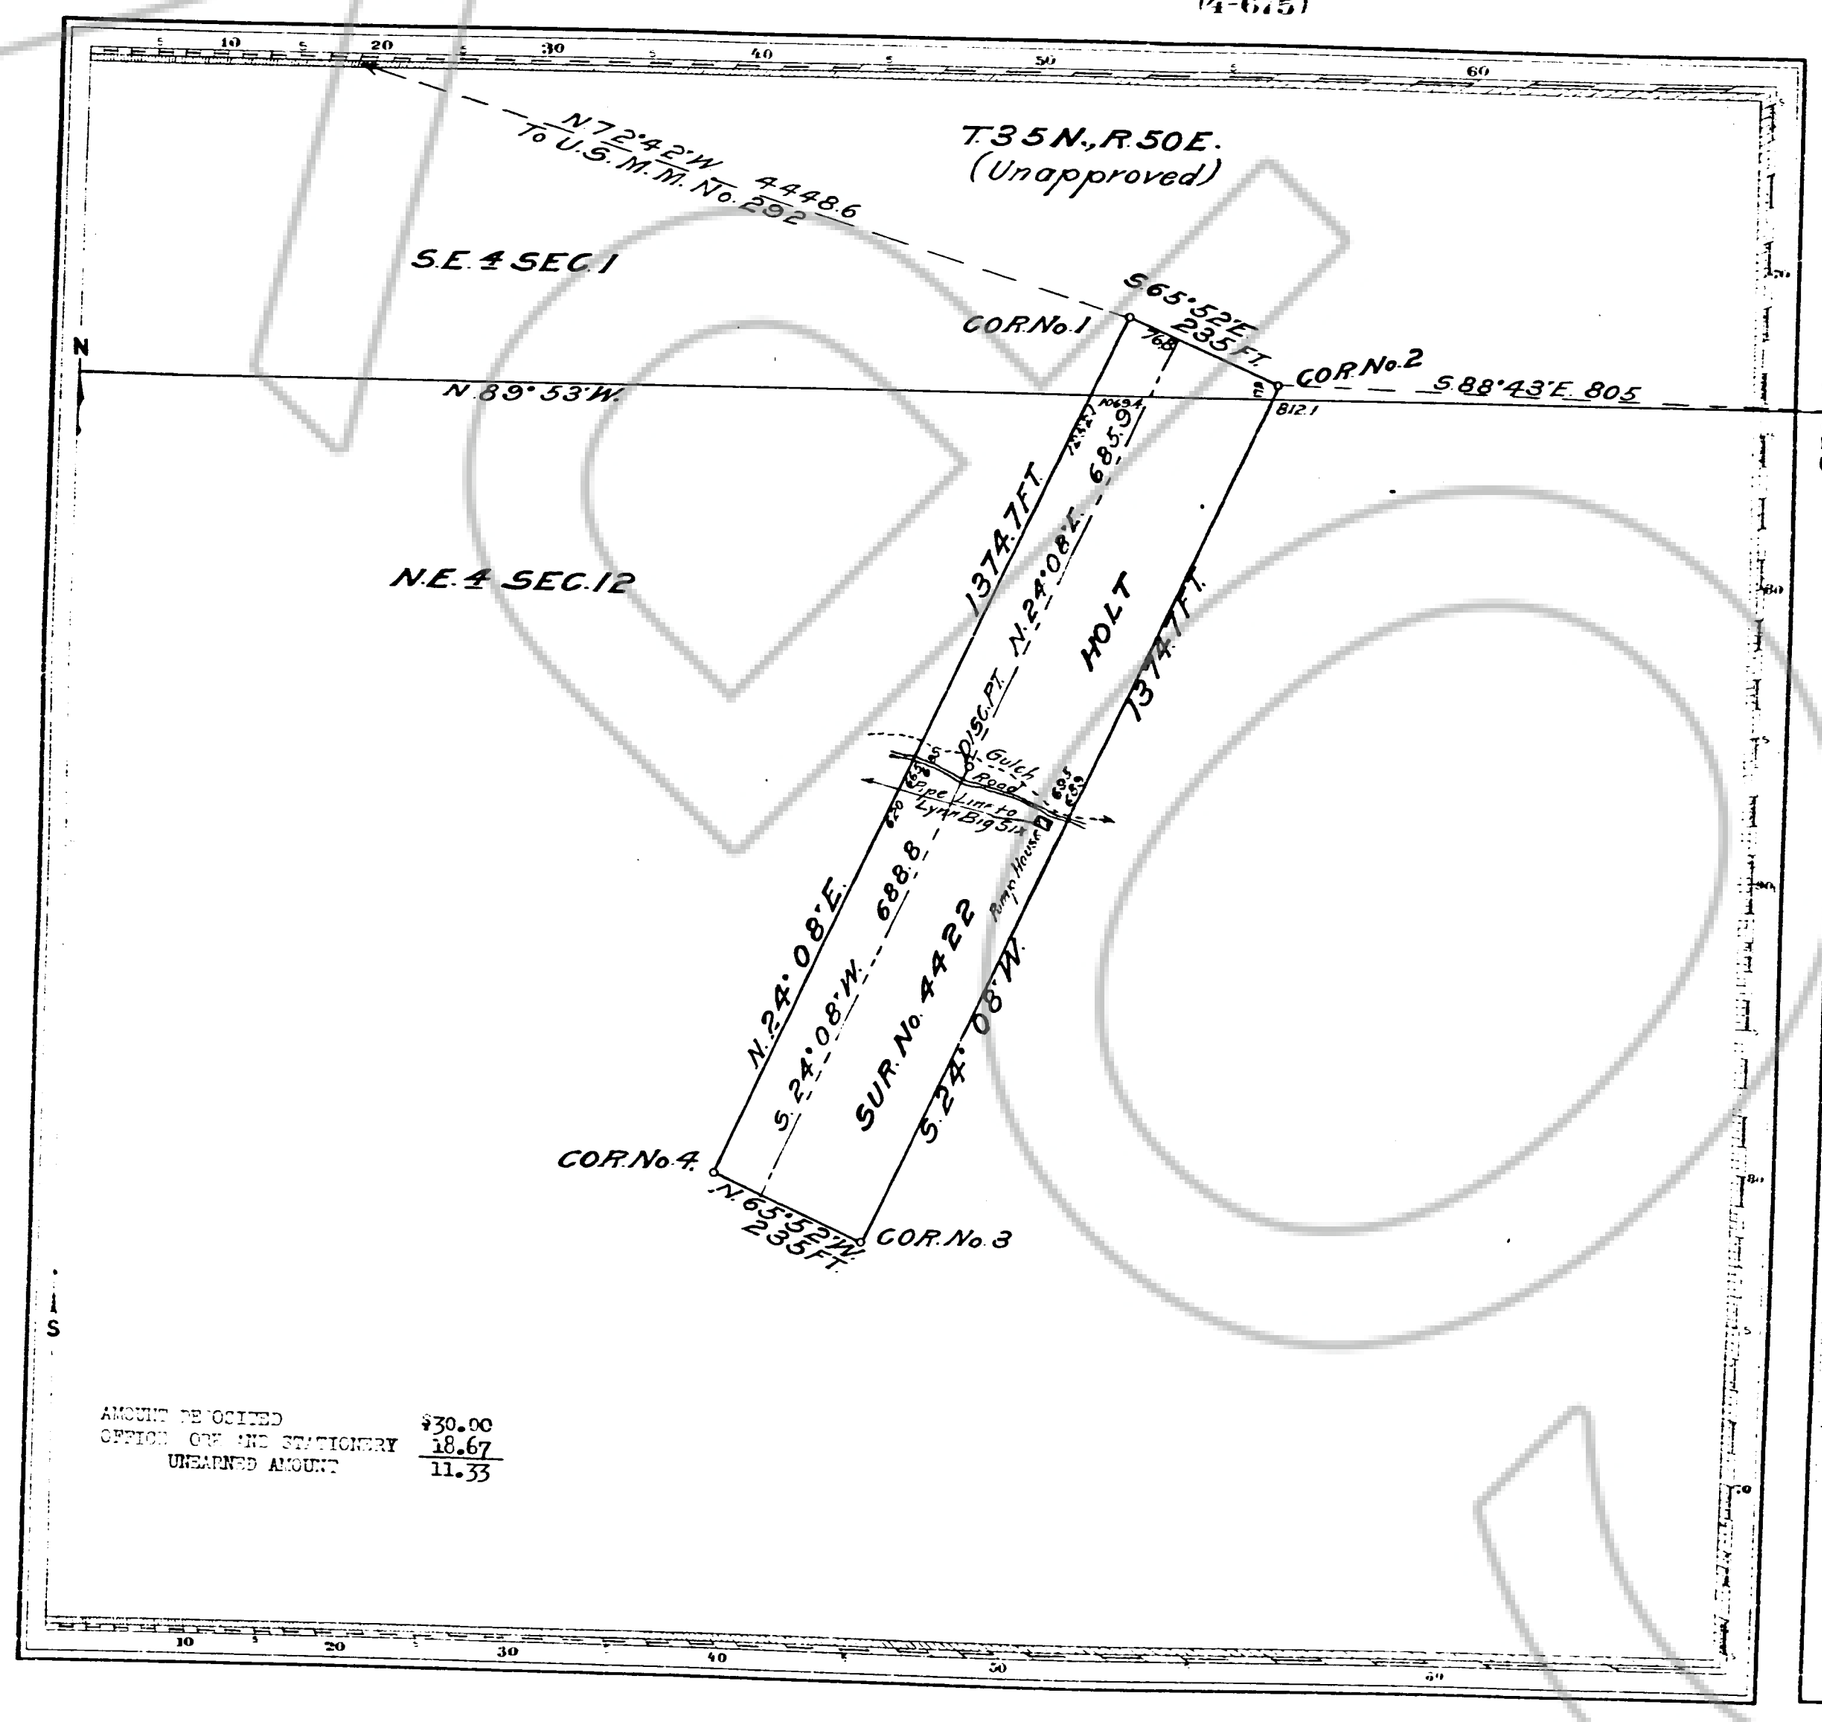

AMOUNT DEPOSITED $30.00
OFFICE ORE AND STATIONERY 18.67
UNEARNED AMOUNT 11.33

Claim Located JUNE 21 1919

Mineral Survey No. 4422

~~Lot No.~~
ELKO Land District.

PLAT

OF THE CLAIM OF
LYNN BIG SIX MINING COMPANY

KNOWN AS THE
HOLT LODE

IN LYNN MINING DISTRICT
EUREKA COUNTY NEVADA

Containing an Area of _____ Acres

Scale of 200 feet to the inch.

Variation 18°40' EAST

SURVEYED OCTOBER 25-26 1919 BY

ARTHUR D. [illegible] U.S. Mineral Surveyor.

The Original Field Notes of the Survey of the Mining Claim of
LYNN BIG SIX MINING COMPANY
known as the "HOLT" LODE

from which this plat has been made under my direction, have been examined and approved, and are on file in this office; and I hereby certify that they furnish such an accurate description of said Mining Claim as will, if incorporated into a patent, serve fully to identify the premises, and that such reference is made therein to natural objects or permanent monuments as will perpetuate and fix the locus thereof.

~~I further certify that five Hundred Dollars worth of labor has been expended or improvements made upon said Mining Claim by claimant or grantors, and that said improvements consist of~~

~~that the location of said improvements is correctly shown upon this plat, and that no portion of said labor or improvements has been included in the estimate of expenditures upon any other claim.~~

And I further certify that this is a correct plat of said Mining Claim made in conformity with said original field notes of the survey thereof, and the same is hereby approved.

U.S. Surveyor General's Office
RENO, NEVADA
DECEMBER 17, 1919

John B. O'Sullivan
U.S. Surveyor General
NEVADA

FILED [illegible] on Oct 6th 1993 [illegible] 55 [illegible] 9 A.M.
RECORDS OF EUREKA COUNTY, NEVADA [illegible] Recorder
File No. 146890 Fee $ 7.00

Newmont

I CERTIFY THIS PAGE BEARING THE BUREAU OF LAND MANAGEMENT SEAL IS A TRUE COPY OF A DOCUMENT ON FILE IN THE STATE OFFICE, RENO, NEVADA.
DATE: 9-28-93 [signature]
CERTIFYING OFFICER

204510

4422

146890