(4-675)

Ser. Eeko 04927
Pat # 445439
Pat. 1924

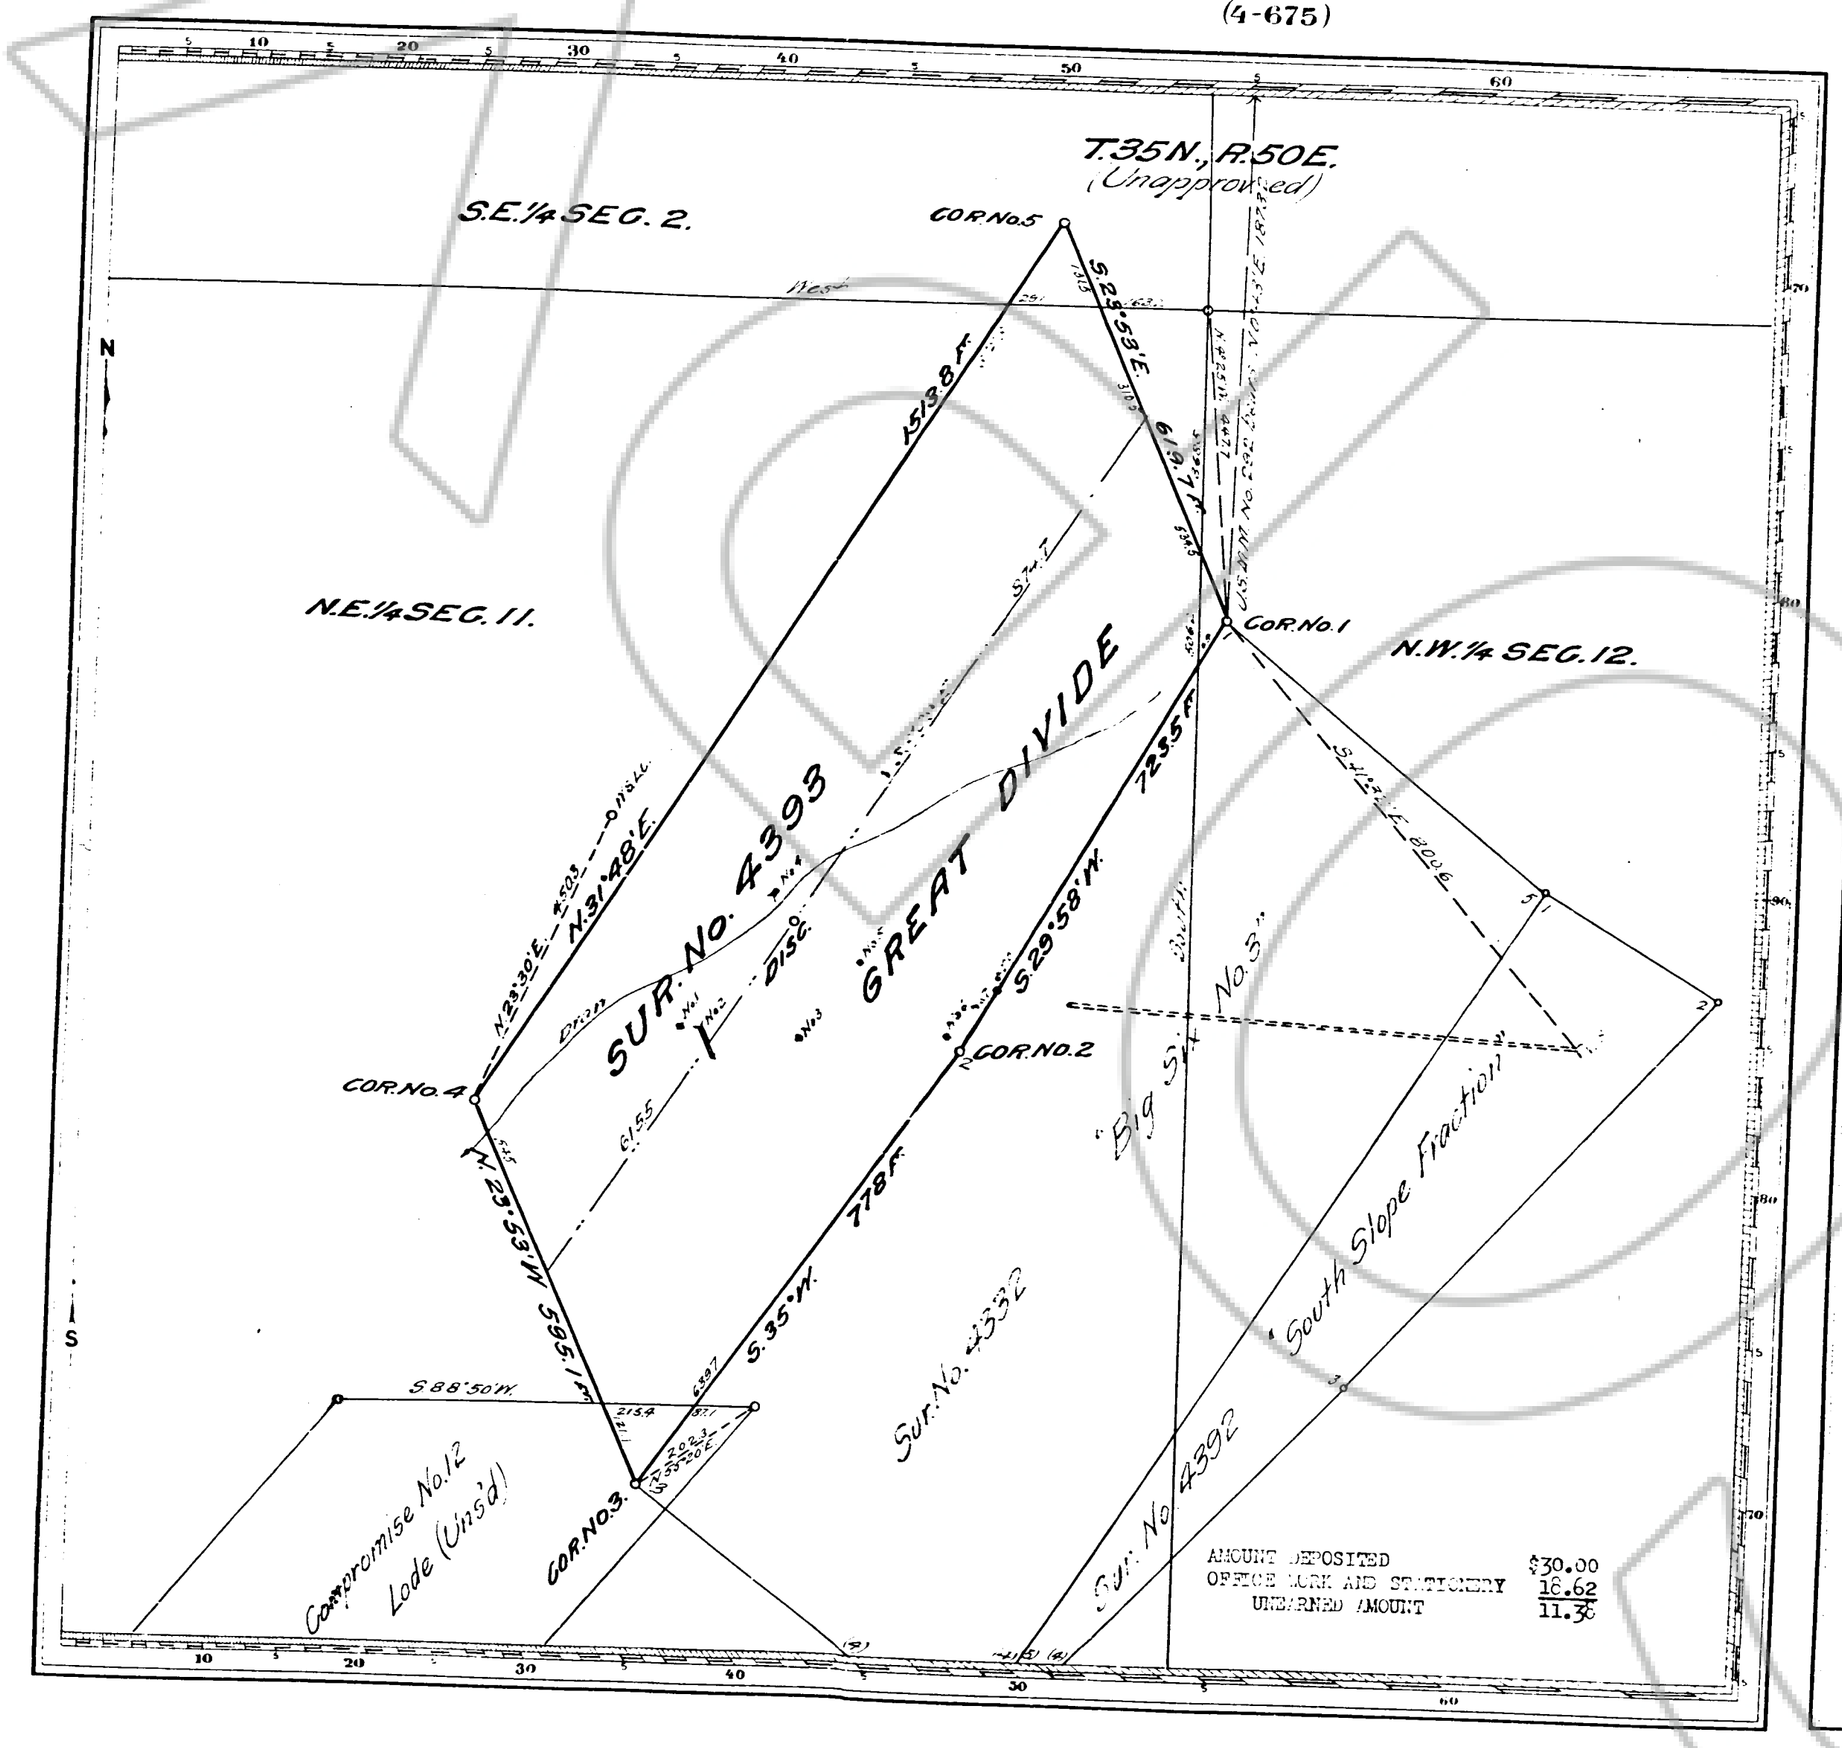

I CERTIFY THIS PAGE BEARING THE BUREAU OF LAND MANAGEMENT SEAL IS A TRUE COPY OF A DOCUMENT ON FILE IN THE STATE OFFICE. RENO, NEVADA

DATE: 1-28-93 Harold P. Reynolds
CERTIFYING OFFICER

204478

Claim Located JANUARY 1, 1912
CLAIM AMENDED JUNE 18, 1919
Mineral Survey No. 4393

Lot No.
ELKO Land District.

PLAT

OF THE CLAIM OF
LYNN BIG SIX MINING COMPANY

KNOWN AS THE
GREAT DIVIDE LODE

IN LYNN MINING DISTRICT.
COUNTY NEVADA

~~Containing an Area of~~

Scale of 200 feet to the inch.
Variation 18° 30' EAST
SURVEYED OCTOBER 23-24 1919 BY

ARTHUR D. KNOWLTON U.S. Mineral Surveyor.

The Original Field Notes of the Survey of the Mining Claim of LYNN BIG SIX MINING COMPANY known as the "GREAT DIVIDE LODE"

from which this plat has been made under my direction, have been examined and approved, and are on file in this office; and I hereby certify that they furnish such an accurate description of said Mining Claim as will, if incorporated into a patent, serve fully to identify the premises, and that such reference is made therein to natural objects or permanent monuments as will perpetuate and fix the locus thereof.

I further certify that Five Hundred Dollars worth of labor has been expended or improvements made upon said Mining Claim by claimant —— or ——, grantors, and that said improvements consist of 5 SHAFTS, 2 CUTS and 1/3 INTEREST IN A TUNNEL: VALUE $2,975.00

that the location of said improvements is correctly shown upon this plat, and that no portion of said labor or improvements has been included in the estimate of expenditures upon any other claim.

And I further certify that this is a correct plat of said Mining Claim made in conformity with said original field notes of the survey thereof; and the same is hereby approved.

U.S. Surveyor-General's Office, NOV 5, 1920

John B. Sullivan
U.S. Surveyor General for NEVADA

FILED AT THE REQUEST OF Lynn Mines Co.
on Dec 6 A.D. 19 23 at 55 min past 9 P.M.
RECORDS OF EUREKA COUNTY, NEVADA M. N. Recorder
Fee $ 2.00

File No. 146891

4393

146891