(4-675)

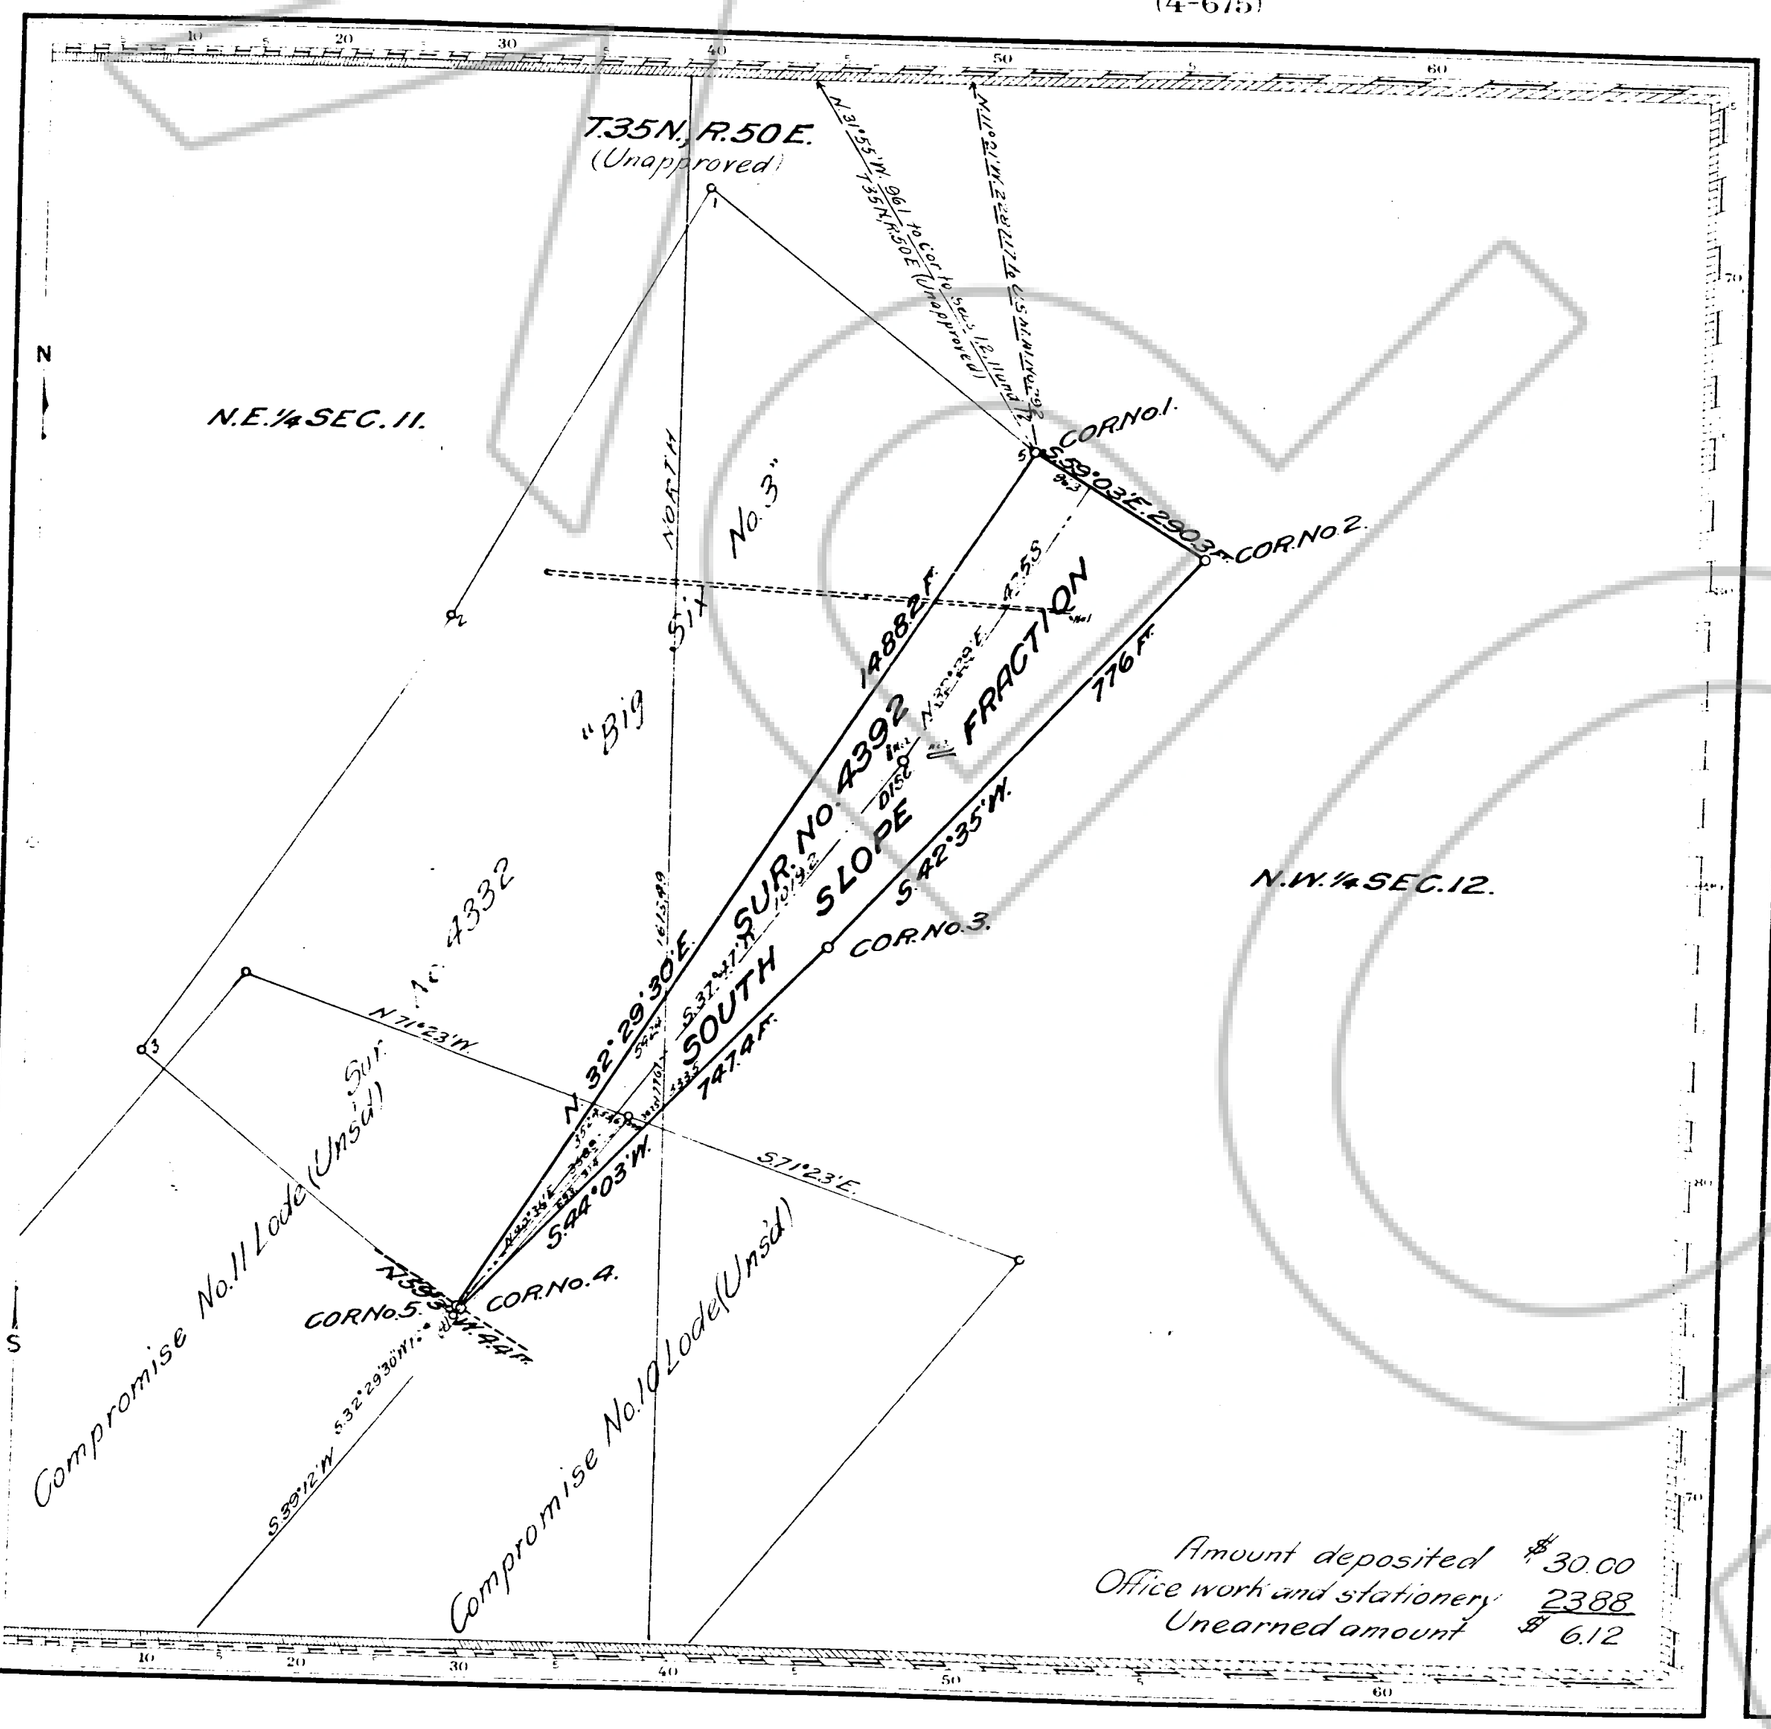

J.R.C. Claim Located April 30, 1909 NEF

Mineral Survey No. 4392

~~Lot No.~~ Elko Land District

PLAT

OF THE CLAIM OF

Lynn Big Six Mining Company

KNOWN AS THE

SOUTH SLOPE FRACTION LODE

IN Lynn Eureka COUNTY, MINING DISTRICT, Nevada

Containing an Area of _____ Acres.

Scale of 200 Feet to the inch.

Variation 18°30'E.

SURVEYED June 18-19 1919 BY

Arthur D. Knowlton U.S. ~~Deputy~~ Mineral Surveyor.

The Original Field Notes of the Survey of the Mining Claim of Lynn Big Six Mining Company known as the "South Slope Fraction" Lode

from which this plat has been made under my direction, have been examined and approved, and are on file in this Office, and I hereby certify that they furnish such an accurate description of said Mining Claim as will, if incorporated into a patent, serve fully to identify the premises, and that such reference is made therein to natural objects or permanent monuments as will perpetuate and fix the locus thereof.

I further certify that Five Hundred Dollars worth of labor has been expended or improvements made upon said Mining Claim by claimant _____ or its grantors and that said improvements consist of 1 trench, 1 cut and 1/3 interest in a tunnel; Value, $2750.00

that the location of said improvements is correctly shown upon this plat, and that no portion of said Labor or improvements has been included in the estimate of expenditures upon any other claim.

And I further certify that this is a correct plat of said Mining Claim made in conformity with said original field notes of the survey thereof, and the same is hereby approved.

U.S. Surveyor General's Office, Reno Nevada August 22, 1919

John B. O'Sullivan U.S. Surveyor General for Nevada

FILED AT THE REQUEST OF Ingraham on Oct. 6th 1923, at 55 min. past 9 A.M. RECORDS of EUREKA COUNTY, NEVADA M. N. REBALEAN, Recorder File No. 146892 Fee $ 7.00

I CERTIFY THIS PAGE BEARING THE BUREAU OF LAND MANAGEMENT SEAL IS A TRUE COPY OF A DOCUMENT ON FILE IN THE STATE OFFICE, RENO, NEVADA.

DATE 9.28.93 Jamie L. Reynolds CERTIFYING OFFICER

204477

4392 V.P.

146892