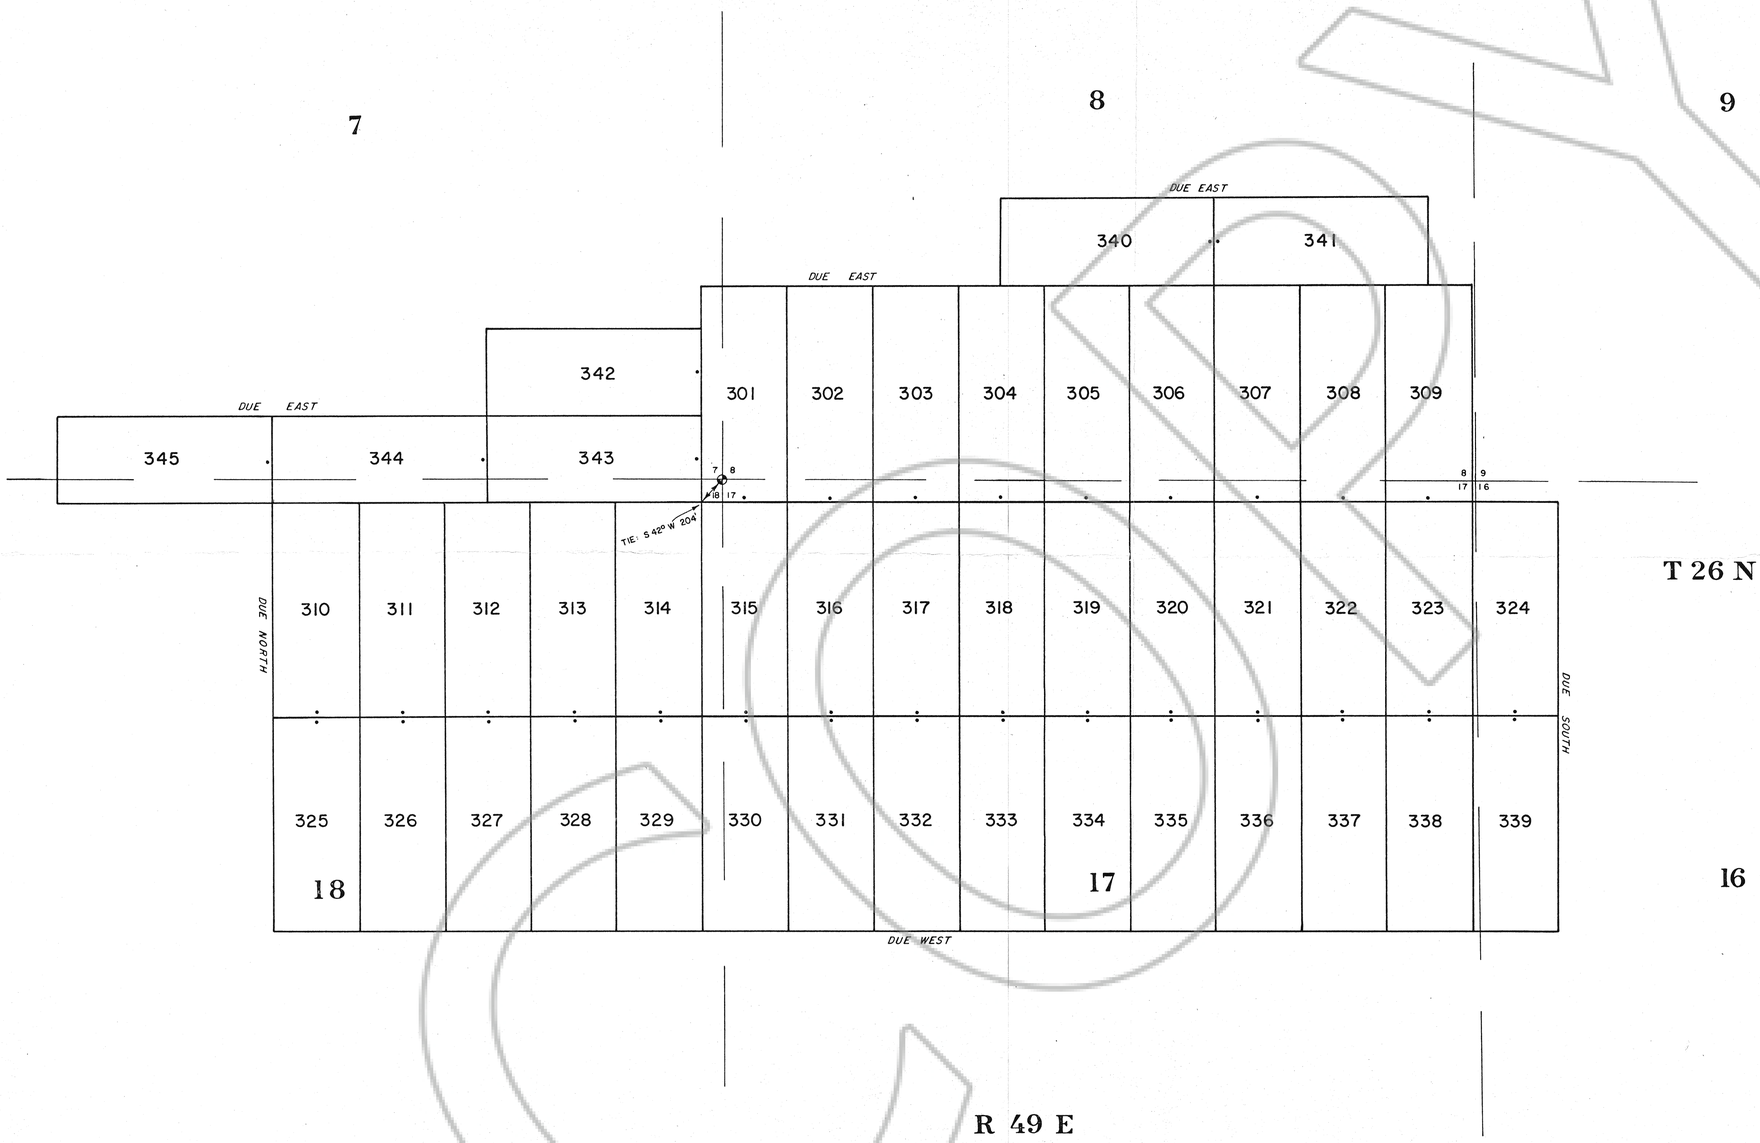

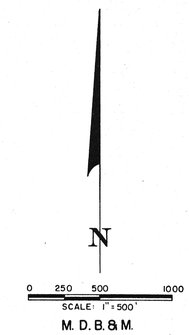

TYPICAL CLAIMS & CORNER NUMBERS

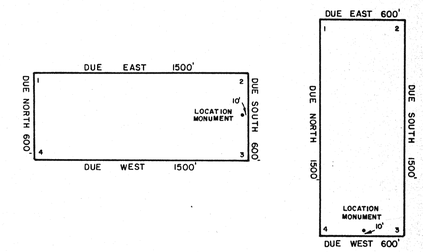

ALL CLAIMS ARE 1500' x 600'.

ALL LOCATION MONUMENTS ARE 10' IN FROM THE END CENTER.

ALL CLAIM CORNERS & LOCATION MONUMENTS ARE 2" x 2" x 4' WOOD POSTS.

⊕ DENOTES A FOUND STONE SECTION CORNER.

LOCATION DATES

FEBRUARY 16, 1994 — — — — — — 301-339
FEBRUARY 17, 1994 — — — — — 344-345
FEBRUARY 18, 1994 — — — — — 340-343

FILED AT THE REQUEST OF Royal Gold Inc
on April 4 19 94, at 10 mins. past 3 p.m.
RECORDS of EUREKA COUNTY, NEVADA M. N. REBALEATI, Recorder
File No. 151983 Fee $ 6.25

151983

ZEKE LODE MINING CLAIMS NO'S 301-345

SECS. 7, 8 & 16-18, T 26 N, R 49 E, M.D.B.&M.
EUREKA COUNTY, NEVADA

OWNER:
ROYAL GOLD, INC.
1660 WYNKOOP ST. SUITE 1000
DENVER, CO 80202