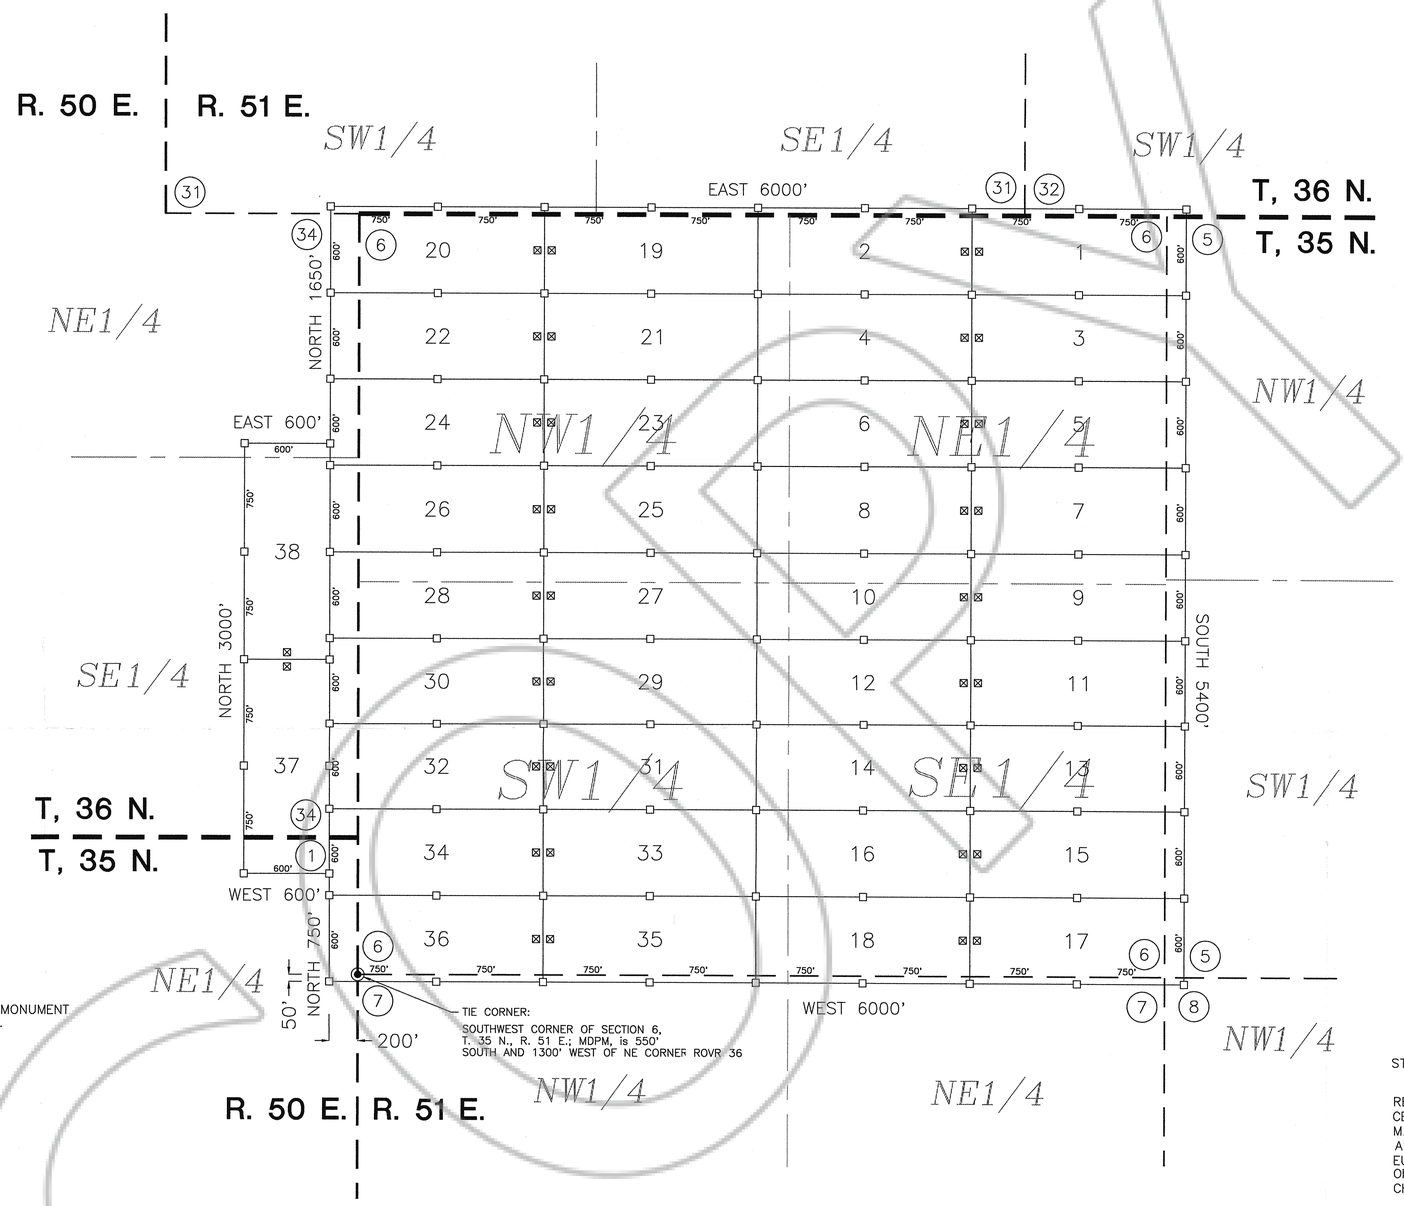

TRUE N NORTH

SCALE: 1"=500'

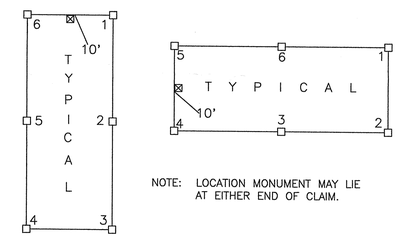

NOTE: LOCATION MONUMENT MAY LIE AT EITHER END OF CLAIM.

LEGEND

⊠ 3 1/2" x 3 1/2" x 4' WOOD POST LOCATION MONUMENT

□ 3 1/2" x 3 1/2" x 4' WOOD POST MONUMENT

INDICATES SECTION CORNER

LOCATION DATES

OCTOBER 23, 1992 1–38

OWNER

NEWMONT EXPLORATION LIMITED
555 FIFTH STREET
ELKO, NEVADA 89801

NOTES

1.) ALL CLAIMS ARE 1500' X 600' UNLESS OTHERWISE SHOWN

2.) LOCATION MONUMENTS ARE 10' FROM END LINE OF CLAIM UNLESS OTHERWISE SHOWN.

STATEMENT BY NEWMONT EXPLORATION LIMITED

THIS AMENDED MAP HAS BEEN PREPARED AND IS RECORDED TO RESTATE THE ACTUAL LOCATION OF THOSE CERTAIN ROVR 1–38 LODE MINING CLAIMS, THE ORIGINAL MAP OF WHICH WAS RECORDED ON JANUARY 11, 1993 AS FILE NUMBER 143508 IN THE OFFICIAL RECORDS OF EUREKA COUNTY, NEVADA. THIS MAP DEPICTS THE LOCATION OF THE CLAIMS AS ORIGINALLY LOCATED AND IN NO MANNER CHANGES THE POSITION OF SUCH CLAIMS ON THE GROUND.

FILED AT THE REQUEST OF Newmont Exploration
on July 27 19 94, at 46 mins. past 4 p. M.
RECORDS OF EUREKA COUNTY, NEVADA M. N. REBALEATI, Recorder
File No. 154299 Fee $ 20.-

AMENDED CLAIM MAP
ROVR 1 – 38
LODE MINING CLAIMS
WITHIN
SECTIONS 5, 6, 7 & 8, T. 35 N., R. 51 E.;
SECTIONS 31 & 32, T. 36 N., R. 51 E.;
SECTION 1, T. 35 N., R. 50 E.;
SECTION 34, T. 36 N., R. 50 E.; M.D.P.M.

Eureka County, Nevada

NEWMONT EXPLORATION LIMITED

154299