DRAWING NUMBER
165462

DRAWING NUMBER
#53
Mineral Survey

165462

P-1265

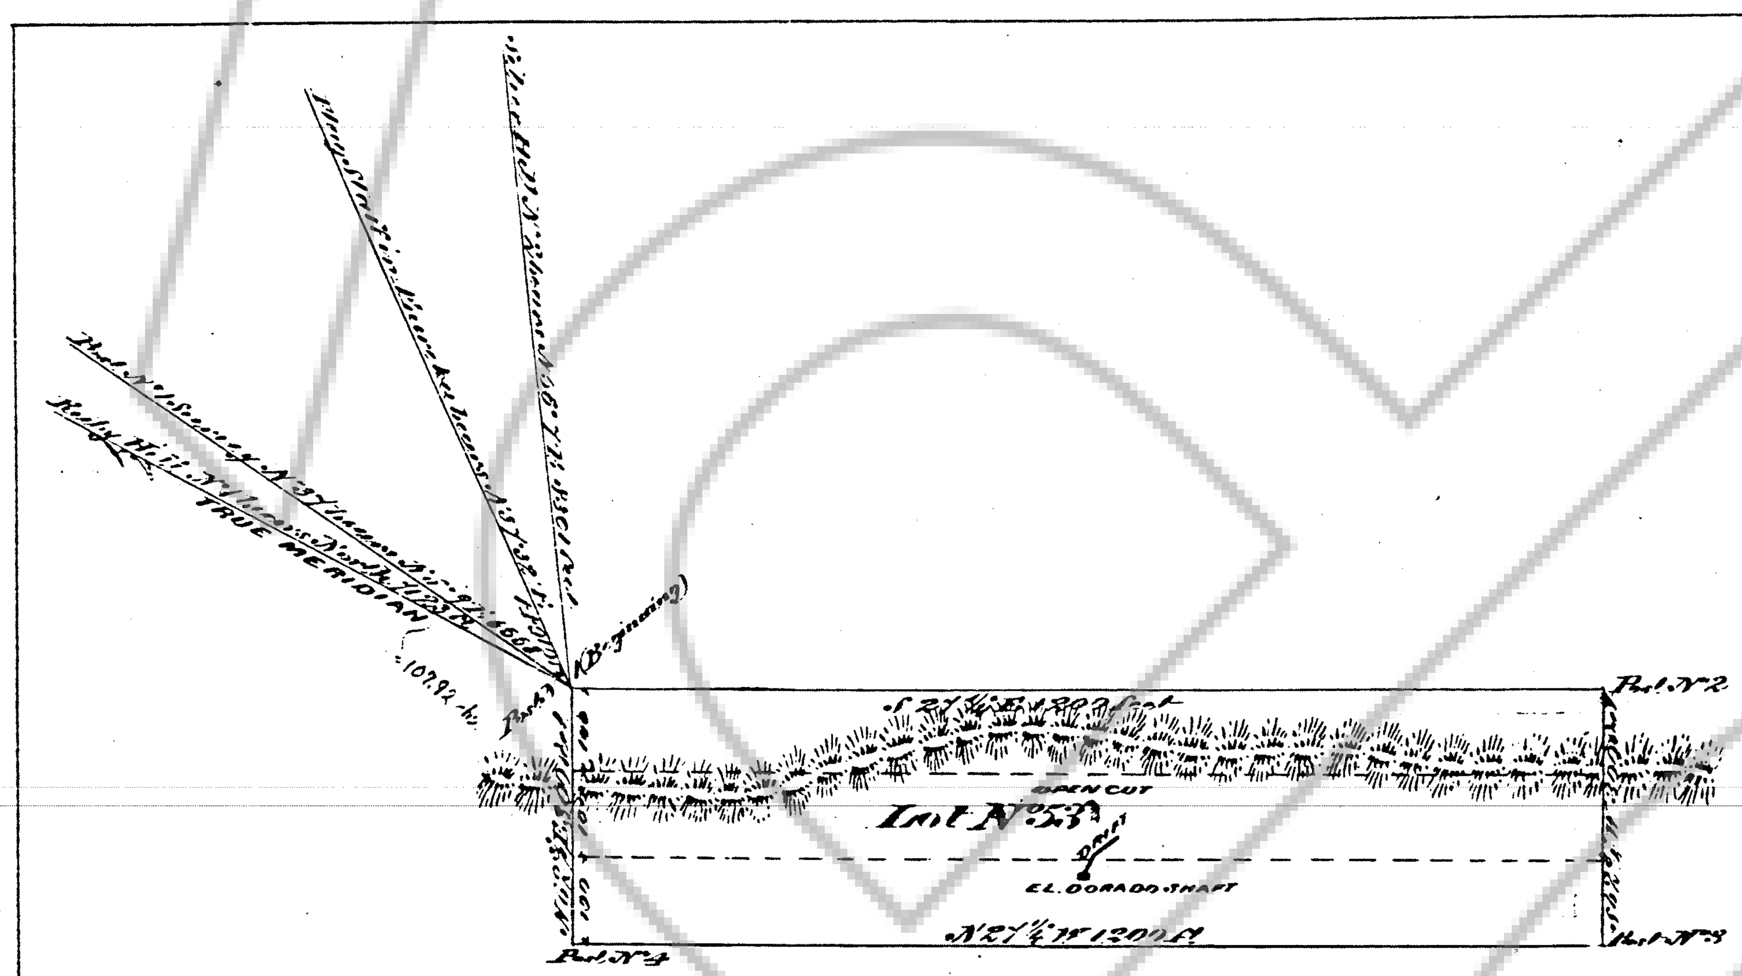

Survey No. 53
Mineral District No. 4
PLAT
of
HERMANN HEYNEMANN'S
Mining Claim upon the
EL DORADO LODE
Eureka Mining District Lander Cy Nevada
Surveyed by T. J. Read U.S. deputy surveyor
Nov. 1872
Containing 5.29 Acres
Scale 200 feet to an inch
Variation 16°30' E.

The original field notes of the survey of Hermann Heynemann's mining claim from which this plat has been made have been examined and approved and are on file in this office and I hereby certify that they furnish such an accurate description of said Hermann Heynemann mining claim as will if incorporated into a patent serve fully to identify the premises and that such reference is made therein to natural objects and permanent monuments as will perpetuate and fix the locus thereof. I further certify that the value of the labor and improvements on said mining claim is not less than five hundred dollars and that this is a correct plat of said Hermann Heynemann's mining claim or premises made in conformity with said original field notes of survey thereof.

U. S. Surveyor General's office
Virginia City, Nevada
December 18th 1872

[illegible]
U.S. Surveyor General Nev.

20 307

301.

FILED AT THE REQUEST OF United States (BLM)
on 12/18 1996, at 16 mins. past 10 A.M.
RECORDS OF LANDER COUNTY, NEVADA M. N. REBALEATI, Recorder
File No. 165462 Fee $ No Fee