P. 627

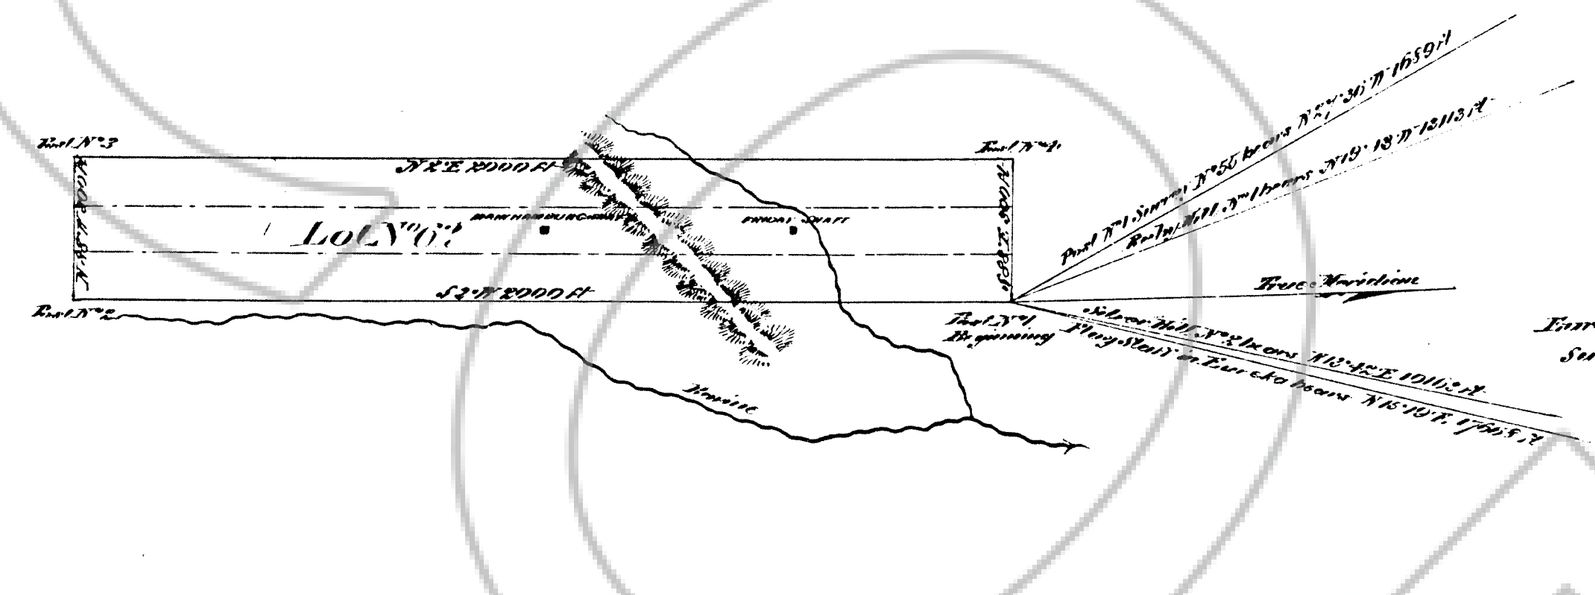

Survey No 62
Mineral District No 4
PLAT
of
GEORGE F. BRAGG'S
Mining Claim upon the
HAMBURG LODE
Eureka Mining District, Eureka Co. Nevada
Surveyed by T. J. Read U.S. dep. surveyor
April 1873
Containing 13 7/10 Acres
Scale 300 ft to Inch
Variation 16° E.

The original field notes of the survey of George F. Bragg's mining claim from which this plat has been officially prepared, have been examined and are on file in this office and I hereby certify that they furnish such an accurate description of said George F. Bragg's mining claim as will if ever found into a patent, serve fully to identify the premises and that such reference is made therein to natural objects and permanent monuments as will perpetuate and fix the locus thereof.

I further certify that the value of the labor and improvement on said mining claim is not less than five hundred dollars and that this is a correct plat of said George F. Bragg's mining claim as premises made in conformity with the said original field notes of survey thereof.

U.S. Surv. Gen'ls office
Virginia City Nevada
May 1st 1873

E. S. Ormsby
U.S. Surv. Gen'l Nevada

310.

20 316

FILED AT THE REQUEST OF United States (BLM)
on Dec 18 1996, at 21 mins. past 10A M.
RECORDS of EUREKA COUNTY, NEVADA M. N. REBALEATI, Recorder
File No. 165466 Fee $ No Fee

DRAWING NUMBER 165466
DRAWING NUMBER #62
Mineral Survey