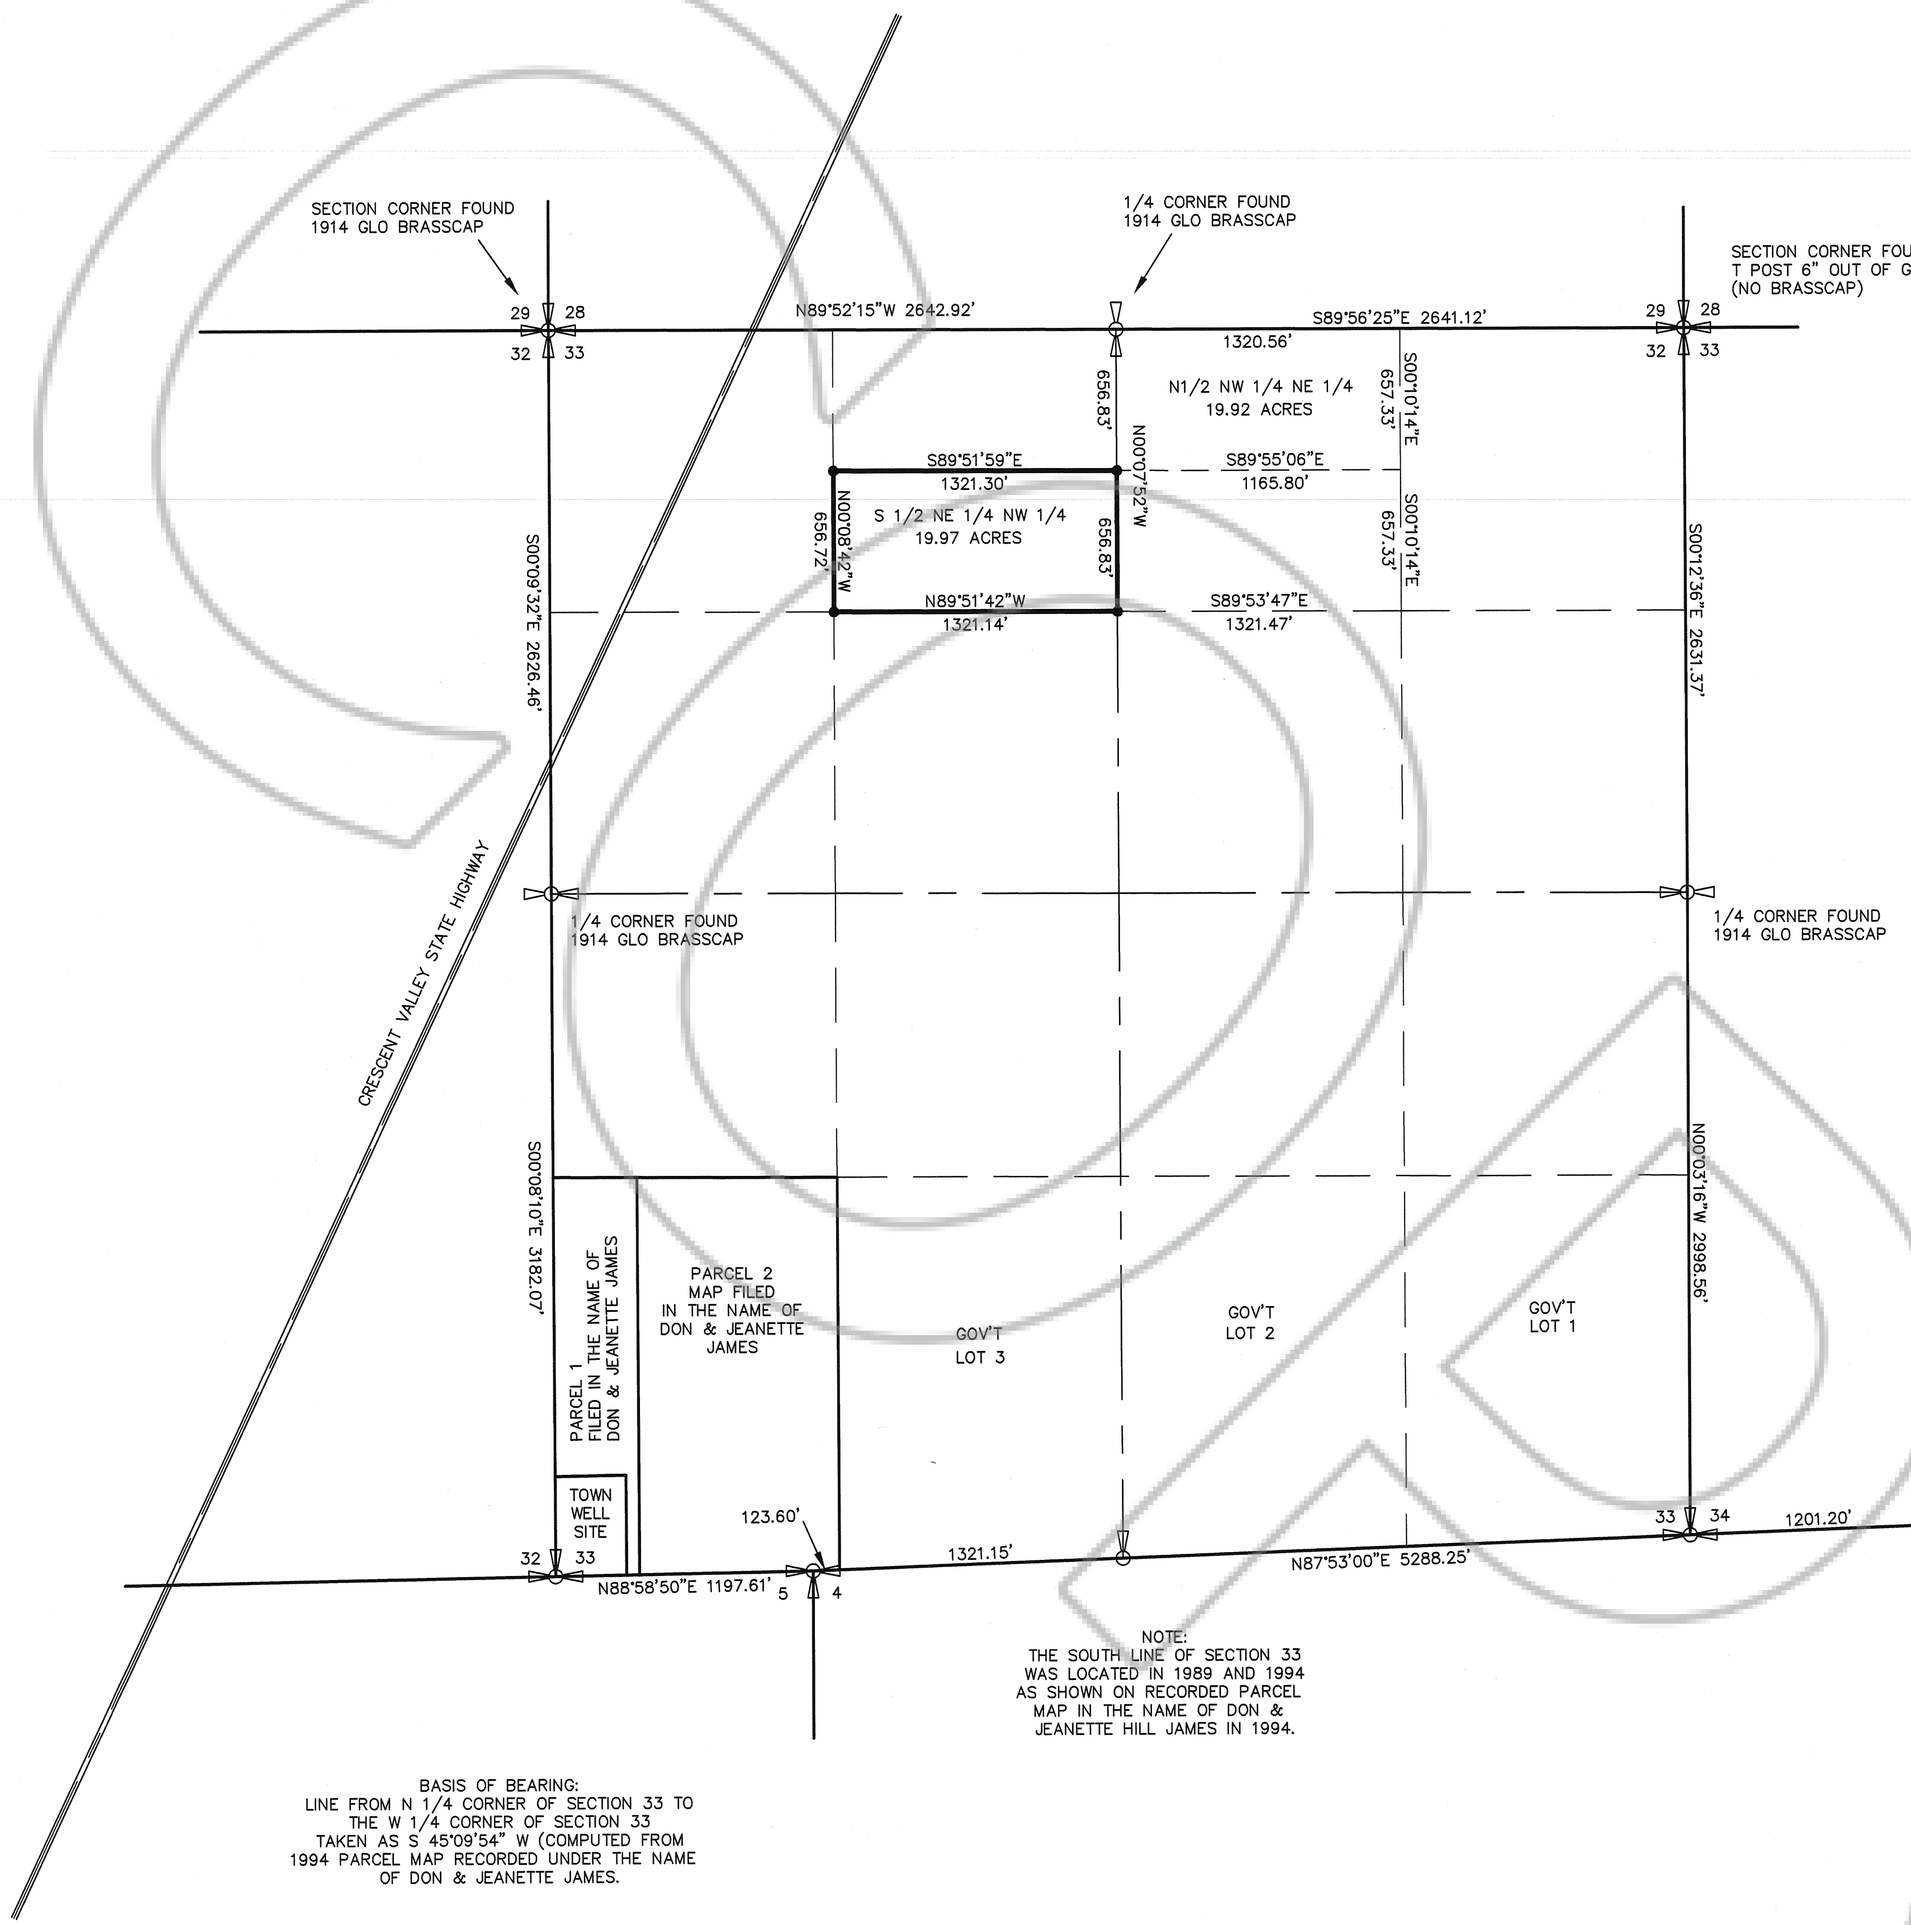

NOTE:
THE SOUTH LINE OF SECTION 33 WAS LOCATED IN 1989 AND 1994 AS SHOWN ON RECORDED PARCEL MAP IN THE NAME OF DON & JEANETTE HILL JAMES IN 1994.

BASIS OF BEARING:
LINE FROM N 1/4 CORNER OF SECTION 33 TO THE W 1/4 CORNER OF SECTION 33 TAKEN AS S 45°09'54" W (COMPUTED FROM 1994 PARCEL MAP RECORDED UNDER THE NAME OF DON & JEANETTE JAMES.

LAND SURVEYOR'S CERTIFICATE

I, CHARLES C. ARMUTH, JR., A PROFESSIONAL LAND SURVEYOR LICENSED IN THE STATE OF NEVADA, DO HEREBY CERTIFY THAT THIS PLAT IS A TRUE AND ACCURATE MAP OF THE LAND SURVEYED UNDER MY SUPERVISION AND DIRECTION ON THE 3rd. DAY OF NOVEMBER , 2002, AND THAT SAID SURVEY IS FULLY AND CORRECTLY DESIGNATED THEREON.
SURVEY MADE AT THE INSTANCE OF MARIA ANGELA MORAN.
SURVEY COMPLETED ON THE 3rd. DAY OF NOVEMBER, 2002.

PROFESSIONAL LAND SURVEYOR STATE OF NEVADA
CHARLES C. ARMUTH, JR.
12-5-02
2161

C. C. A. Jr.

EXP. 12-31-02

CHARLES C. ARMUTH, JR., P.E., P.L.S.
NEVADA REGISTRATION No. 2161
421 RAILROAD STREET
ELKO, NEVADA 89801
PH. (702) 738-7369
FAX (702) 738-7368

GRAPHIC SCALE

500 0 250 500 1000 2000

(IN FEET)
1 inch = 500 ft.

Filed at the Request of Charles Armuth
on Dec 6, 2002 at 4:10 pm
County of Eureka, NV Rebekah Recorder
File # 180291 Fee $ 21.00

RECORD OF SURVEY
FOR
MARIA ANGELA MORAN
OF THE
S 1/2 NE 1/4 NW 1/4, SECTION 33
T.30N., R.48E., M.D.B.&M.
EUREKA COUNTY, NEVADA

ACAD DRAWING: C:\LAND PROJECTS\CRESCENT VALLEY\MARIA.DWG
NOVEMBER 15, 2002 CA

DRAWING NUMBER
SAFCO PRODUCTS • NEW HOPE, MINNESOTA
REORDER BY PART NUMBER 6951

DRAWING NUMBER
SAFCO PRODUCTS • NEW HOPE, MINNESOTA
REORDER BY PART NUMBER 6951

DRAWING NUMBER
180291
SAFCO PRODUCTS • NEW HOPE, MINNESOTA
REORDER BY PART NUMBER 6951

DRAWING NUMBER
ROS T30N R48E Sec33 Maria Angela
SAFCO PRODUCTS • NEW HOPE, MINNESOTA
REORDER BY PART NUMBER 6951