188125

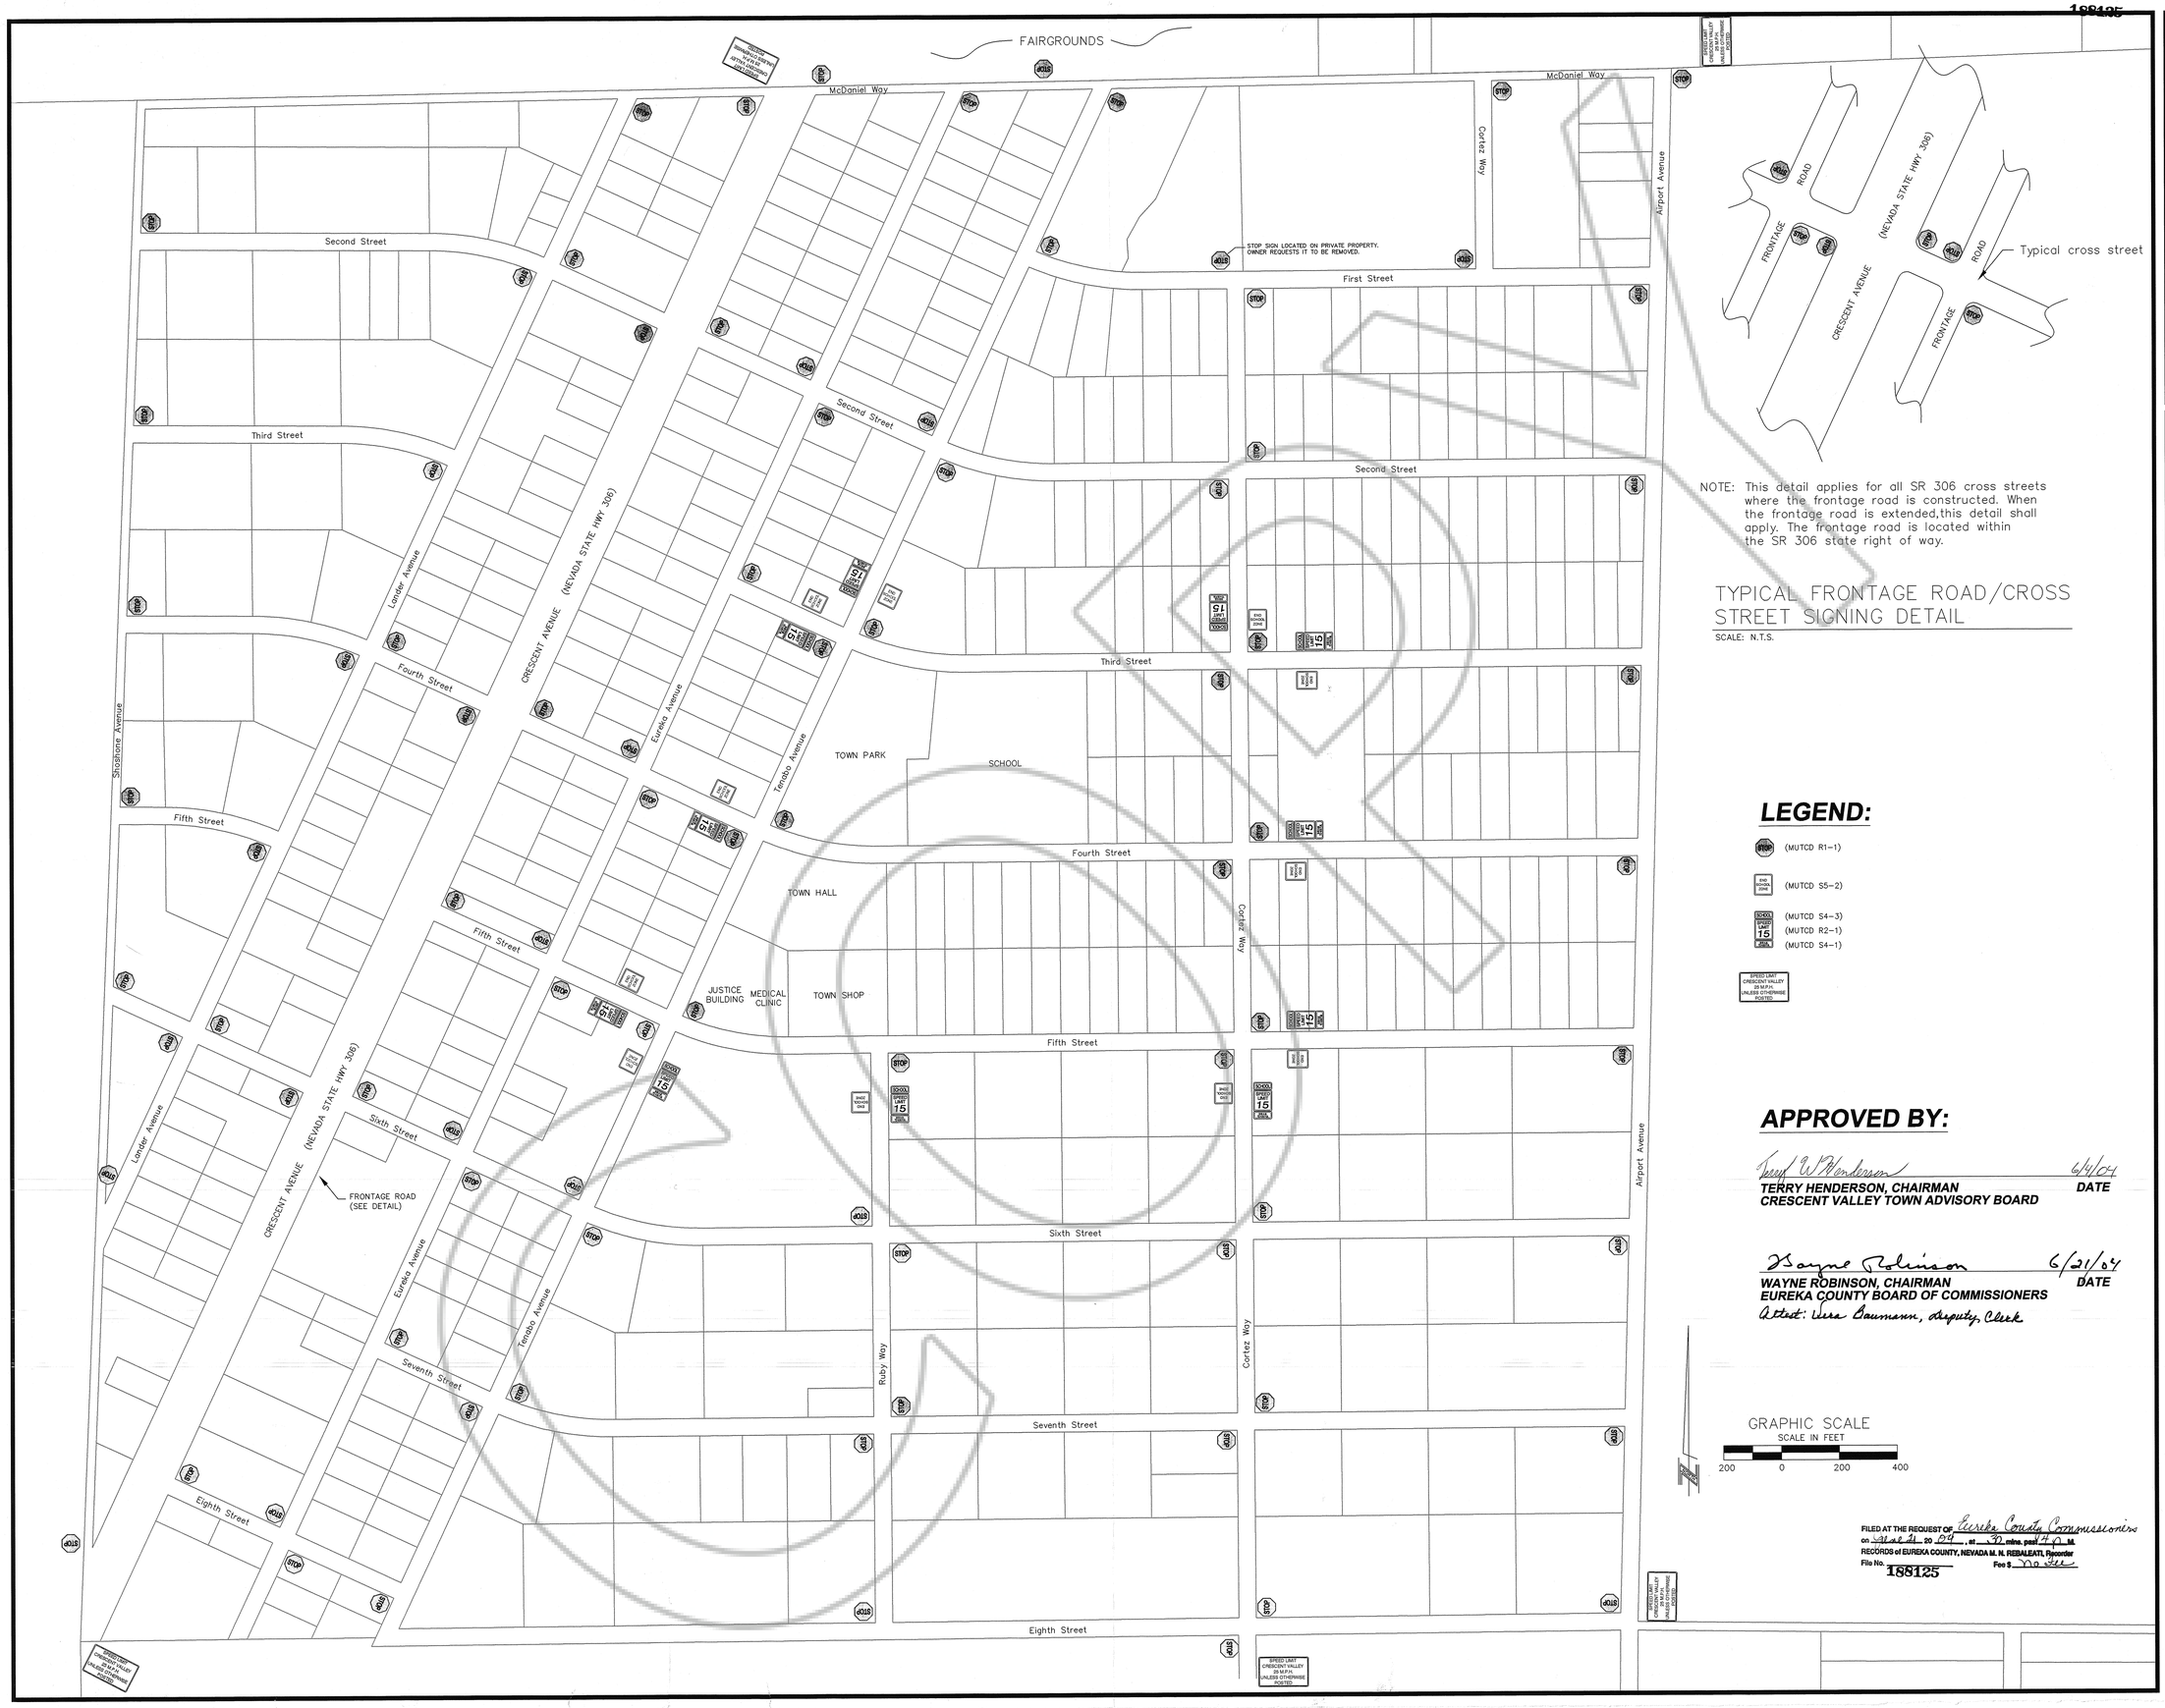

NOTE: This detail applies for all SR 306 cross streets where the frontage road is constructed. When the frontage road is extended,this detail shall apply. The frontage road is located within the SR 306 state right of way.

TYPICAL FRONTAGE ROAD/CROSS STREET SIGNING DETAIL

SCALE: N.T.S.

LEGEND:

- (MUTCD R1-1)
- (MUTCD S5-2)
- (MUTCD S4-3)
- (MUTCD R2-1)
- (MUTCD S4-1)

APPROVED BY:

Terry W. Henderson 6/4/04
TERRY HENDERSON, CHAIRMAN **DATE**
CRESCENT VALLEY TOWN ADVISORY BOARD

Wayne Robinson 6/21/04
WAYNE ROBINSON, CHAIRMAN **DATE**
EUREKA COUNTY BOARD OF COMMISSIONERS
Attest: Lisa Baumann, Deputy Clerk

GRAPHIC SCALE
SCALE IN FEET
200 0 200 400

FILED AT THE REQUEST OF Eureka County Commissioners
on May 21 20 04, at 30 mins. past 4 P. M.
RECORDS of EUREKA COUNTY, NEVADA M. N. REBALEATI, Recorder
File No. 188125 Fee $ No fee

LUMOS AND ASSOCIATES, INC.
• CIVIL ENGINEERING
• GEOTECHNICAL ENGINEERING
• PLANNING
• ARCHITECTURE
• SURVEYING
• CONSTRUCTION SERVICES
• NAVTAR/ALS TESTING
LUMOS AND ASSOCIATES
800 E. COLLEGE PKWY
CARSON CITY, NV. 89706
TEL (775) 883-7077
FAX (775) 883-7114
E-MAIL: CC@lumosengineering.com
WEBSITE: www.lumosengineering.com

REV	DATE	DESCRIPTION	BY

EUREKA COUNTY

CRESCENT VALLEY REGULATORY SIGN MAP SELECTED ALTERNATIVE FOR MAY 28, 2004

EUREKA COUNTY

CRESCENT VALLEY NEVADA

DATE: MAY, 2004
SCALE: 1"=200'
DRAWN BY: TBR
DESIGNED BY: TY
CHECKED BY: TY
JOB NO.: 5720-005
DWG NO.: 5720085 DWG

SHEET 1 OF 1

DRAWING NUMBER
CV Regulatory Signs
SURVEY PROJECTS • NEW YORK, MINNESOTA
REGISTER BY PART NUMBER 6201

DRAWING NUMBER
188125
SURVEY PROJECTS • NEW YORK, MINNESOTA
REGISTER BY PART NUMBER 6201

DRAWING NUMBER
SURVEY PROJECTS • NEW YORK, MINNESOTA
REGISTER BY PART NUMBER 6201

DRAWING NUMBER
SURVEY PROJECTS • NEW YORK, MINNESOTA
REGISTER BY PART NUMBER 6201

L:\Signs\5720-005\dwg\5720085.dwg, SELECTED ALT, 5/26/2004 9:33:28 AM, mller