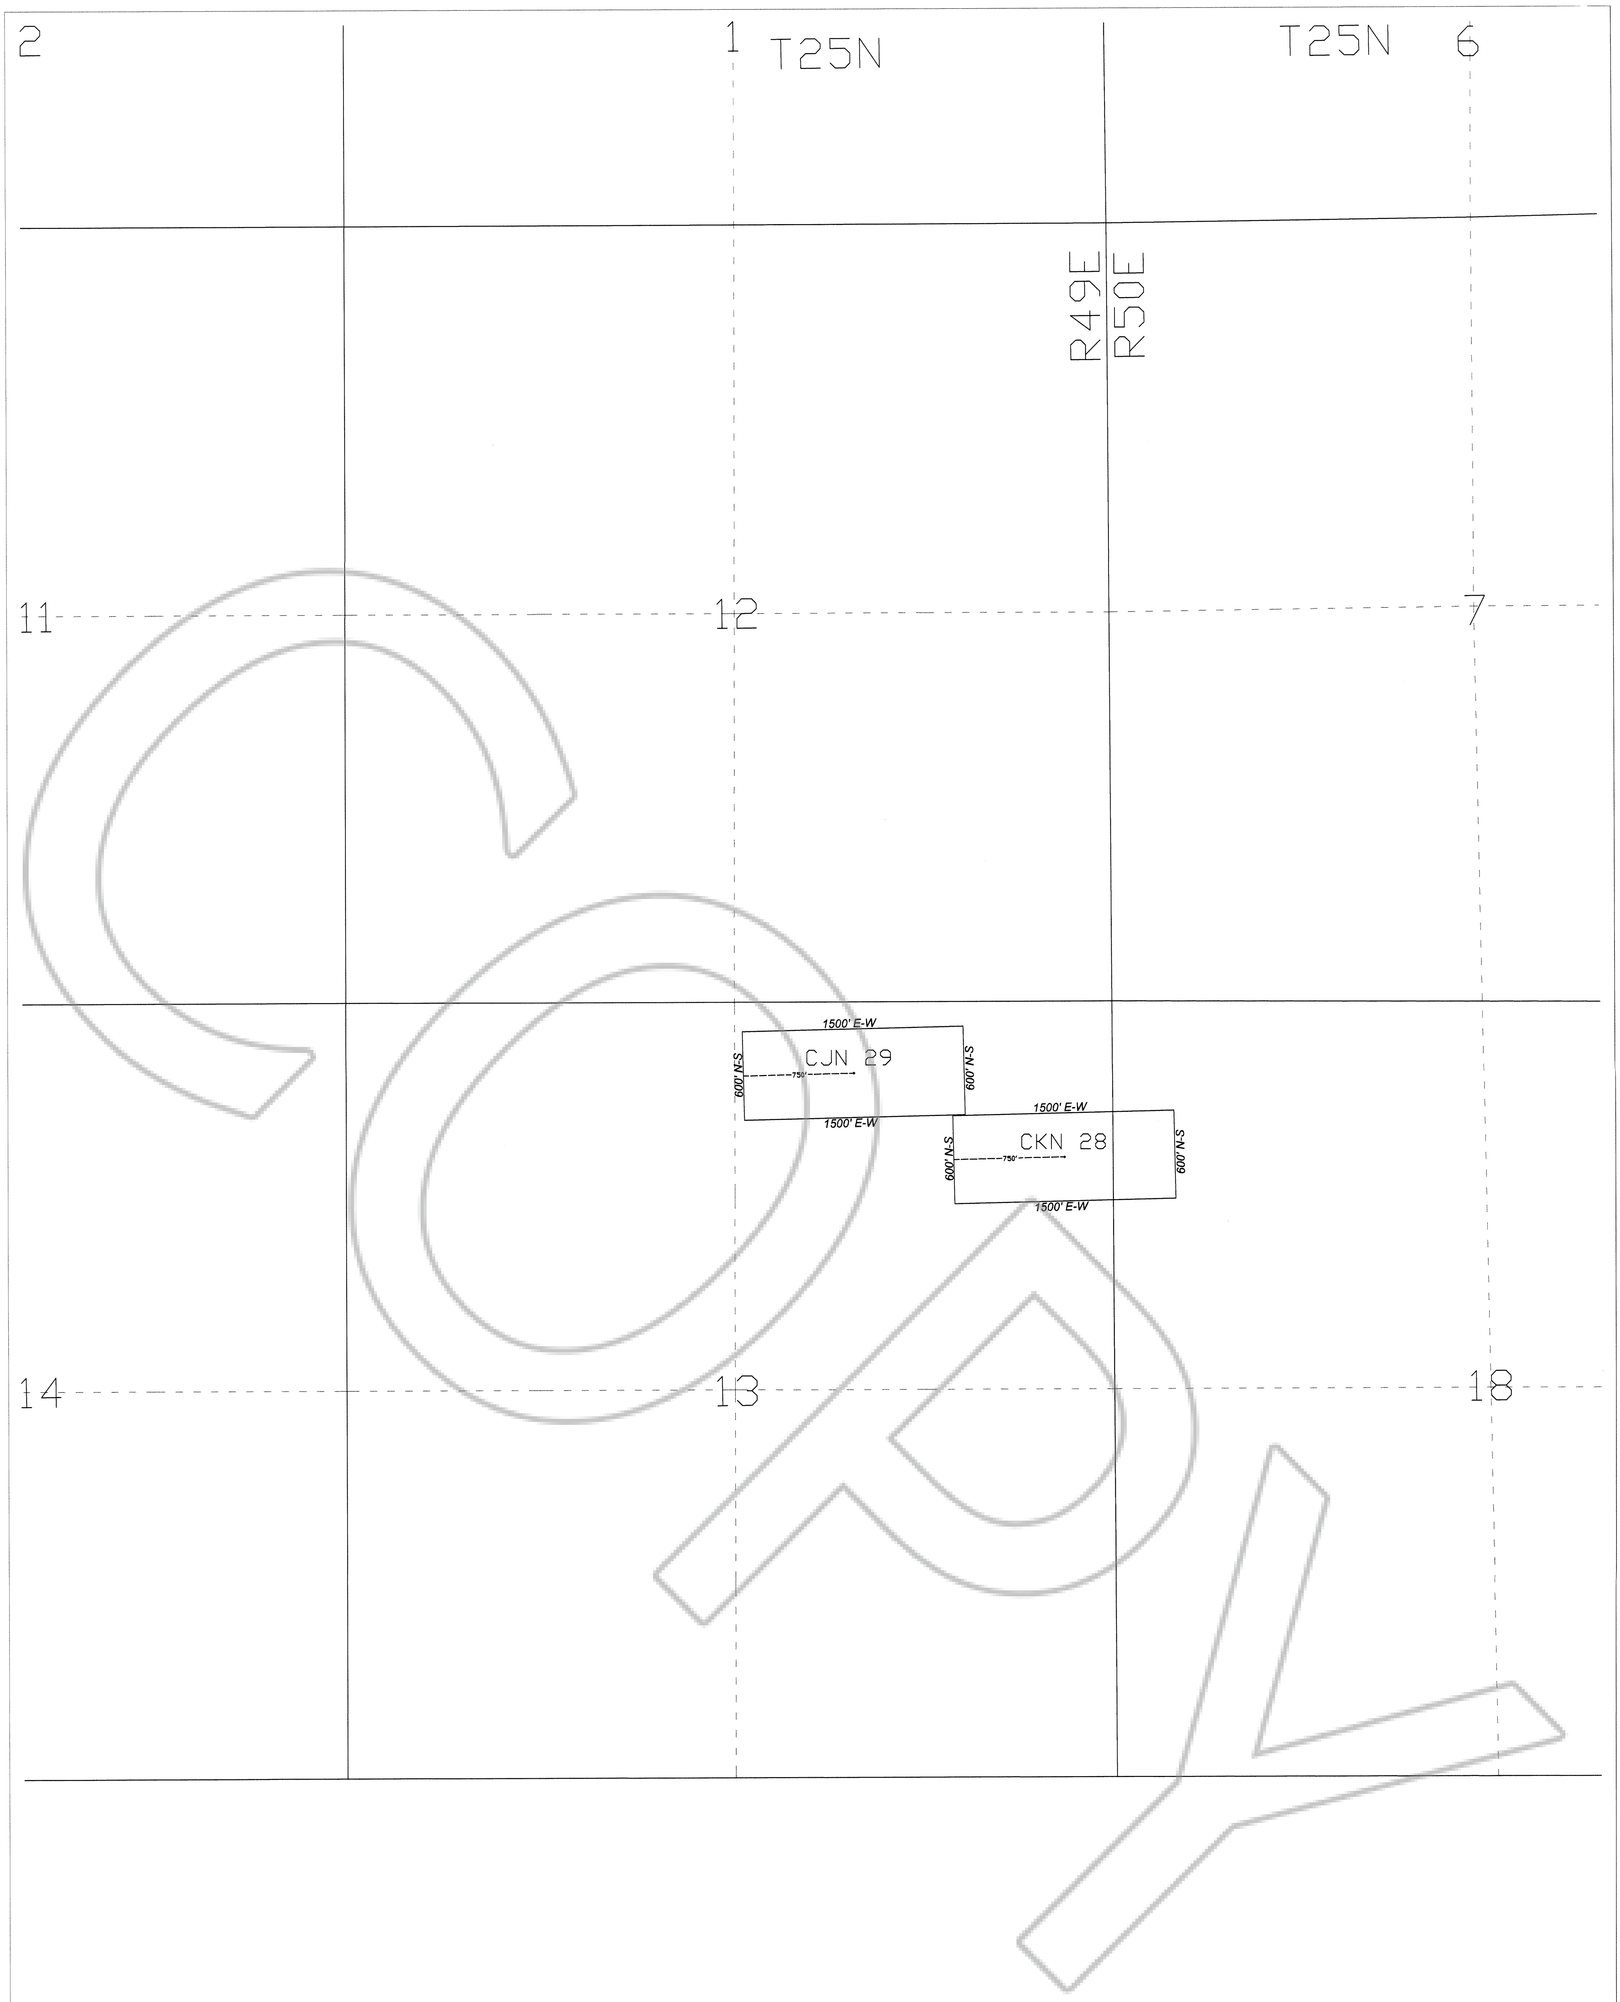

COPY

DOC # 0218991
12/05/2011 11:30 AM
Official Record
Recording requested By
BARRICK GOLD U S INC
Eureka County - NV
Mike Rebaleati - Recorder
Fee $34.00 Page 1 of 1 FES
RPTT
Book- Page- 0000
0218991

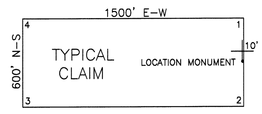

ALL CLAIMS ARE 1500' x 600' UNLESS OTHERWISE NOTED.
ALL MONUMENTS ARE 1 1/2" x 1 1/2" x 4' WOODEN POSTS.
LOCATION MONUMENTS ARE SET 10' INSIDE CLAIM BOUNDARY UNLESS OTHERWISE NOTED.

CLAIM LOCATION DATES:
September 9, 2011: CJN 29 & CKN 28

N

0 500 1000
SCALE
U.S. Survey Foot
Protracted Section Source
Nevada BLM GCDB

TIE POINTS:
The NE corner of CKN 28 is approximately 6023 feet south and 454 feet east of the NE Corner of Section 12, T25N, R49E, M.D.M.
The NE corner of CJN 29 is approximately 5449 feet south and 974 feet west of the NE Corner of Section 12, T25N, R49E, M.D.M.

LODE MINING CLAIM MAP
CJN 29 & CKN 28
SECTION 13, T25N, R49E, MDM
SECTION 18, T25N, R50E, MDM
EUREKA COUNTY, NEVADA

Locator:
BARRICK GOLD U.S. INC.
136 EAST SOUTH TEMPLE, SUITE 1800
SALT LAKE CITY, UTAH 84111

Drawn By: ARD	OCTOBER 2011	SHEET 1 OF 1