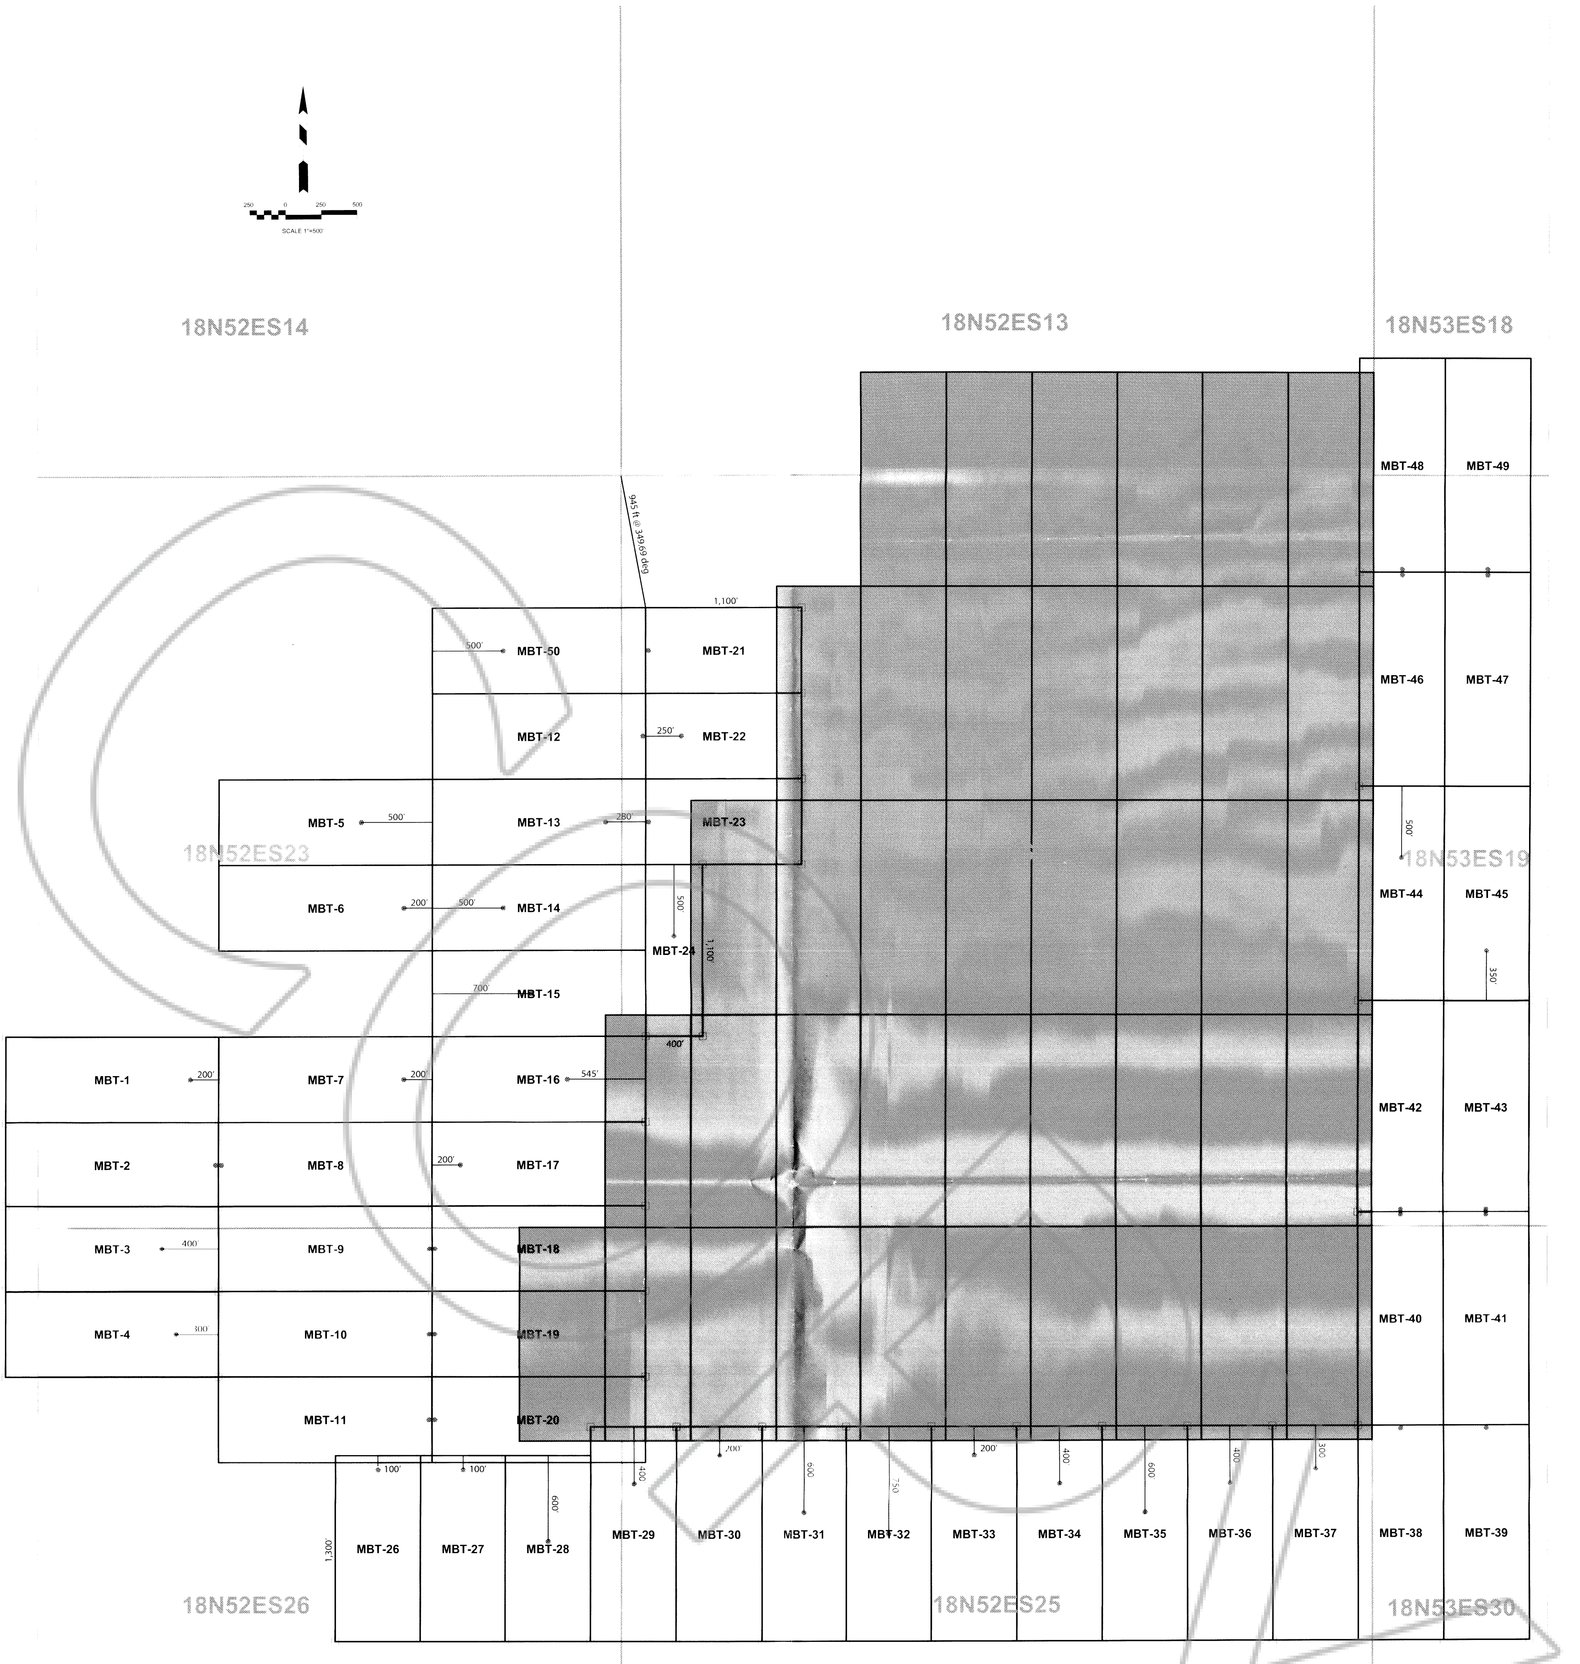

TYPICAL CLAIM

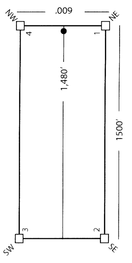

DOC # 0221829

Official Record

Recording requested By:
TERTIARY MINERALS US INC.

Eureka County - NV
Mike Rebaleati - Recorder
Fee: $739.00 Page 1 of
RPTT: Recorded By: FES
Book- Page- 0000

0221829

Drawn by Falcon Geodetic Ltd.
(530) 305-8265
zhendersonjr@earthlink.net
www.FalconGeo.com

LOCATION DATES: September 20, 2012

NOTES: From the NE corner of MBT-50 to the NE corner of Township 18 north, Range 52 east, Section 23
945 ft @ 349.69 deg

LEGEND:

= CORNER

● = LOCATION MONUMENT

MBT Lode Mining Claims
Fish Creek
Mining District

LOCATED BY:
Zachary S. Henderson
AGENT FOR:
Tertiary Minerals US Inc.
East Liberty Street, Suite 424
Reno, NV 89504
PH: +44 (0) 845 868 4582 EMAIL: Patrick.Cheetham@tertiaryminerals.com

DATE:	FILE NAME:	REVISION NUMBER:
OCTOBER, 2012	121012 MBT Map.pdf	1
PROJECTION:	PLOT SCALE:	DRAWN BY: ZSH
UTM ZONE 11N, WGS84	1" = 500'	MODIFIED BY: ZSH

Township 18 north, Range 52 east, Section(s): 13, 14, 23-26
Township 18 north, Range 53 east, Section(s): 18, 19, 30
Eureka County, State of Nevada