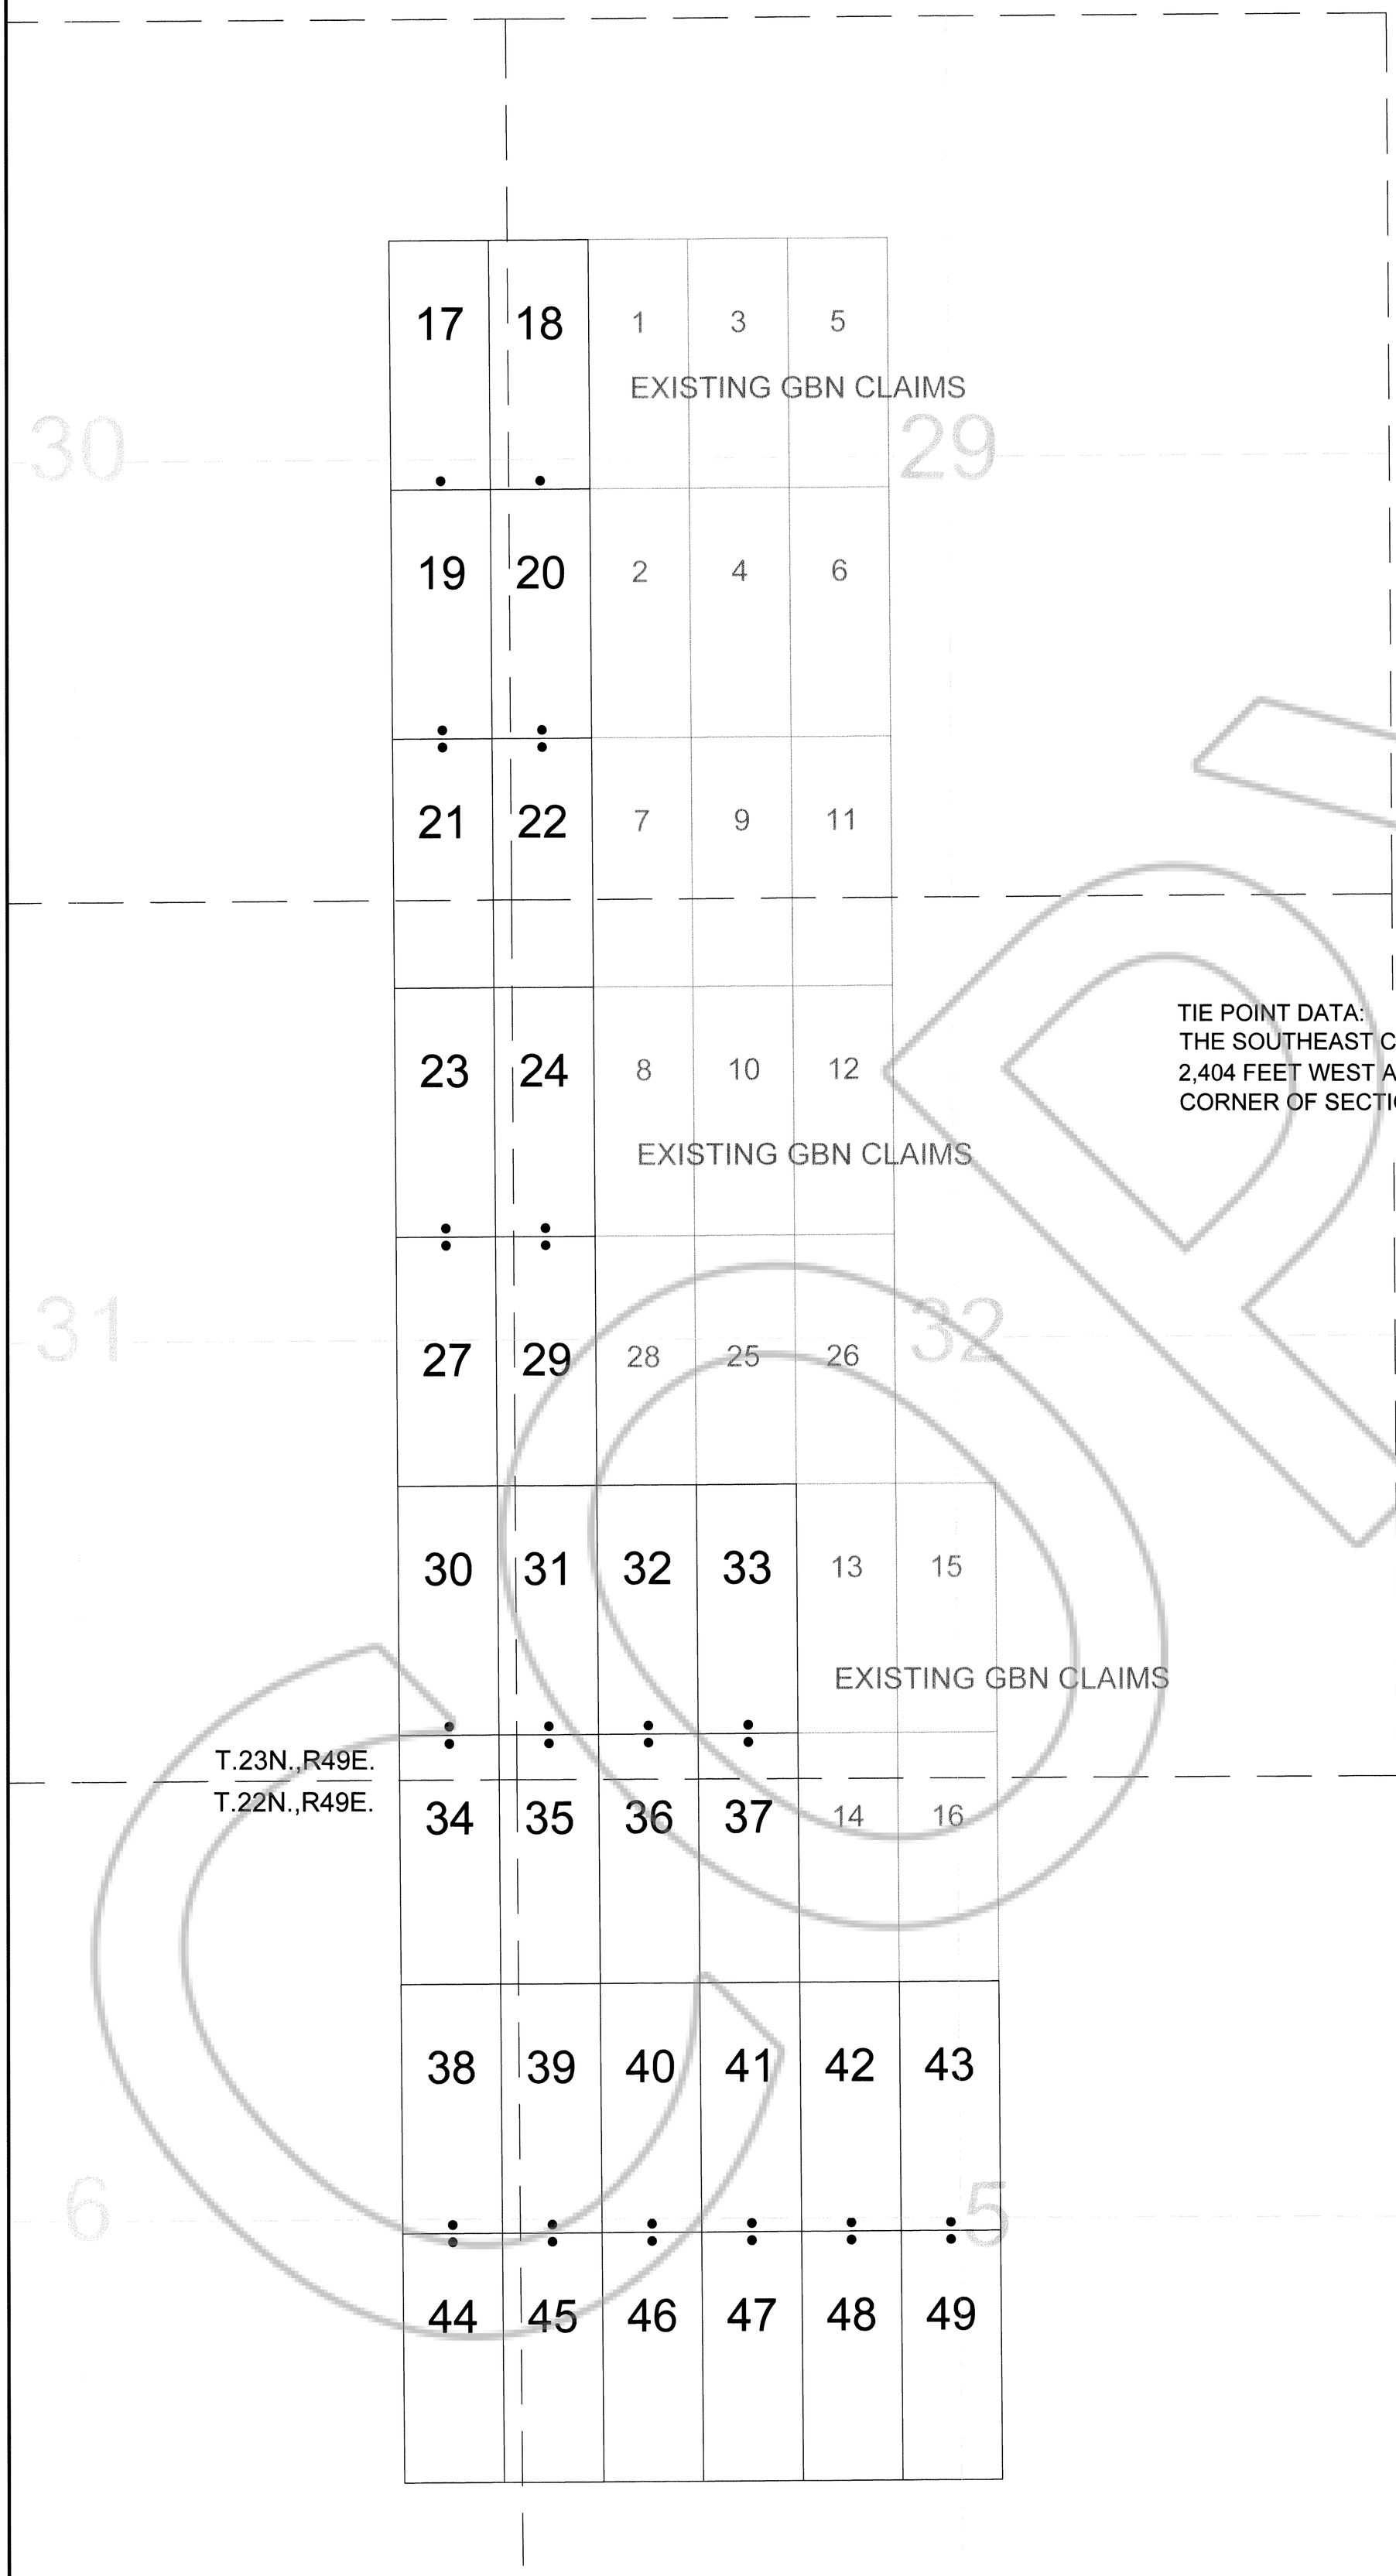

N

250 0 250 500

Scale 1" = 500'

1:6000

TYPICAL CLAIM

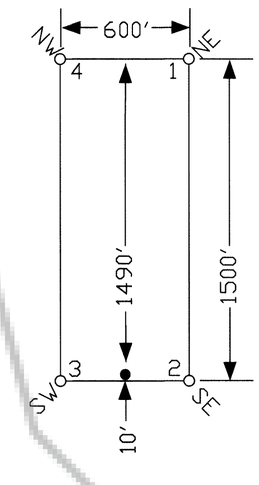

TIE POINT DATA:
THE SOUTHEAST CORNER OF GBN 49 LIES APPROXIMATELY 2,404 FEET WEST AND 1,068 FEET NORTH OF THE SOUTHEAST CORNER OF SECTION 5, T.22N., R.49E., M.D.B.M.

LOCATION DATES:
March 9, 2016: GBN 23-24,27,29-49
March 10, 2016: GBN 17-22

(30 Total Claims)

DOC # 0231343
05/26/2016 01:30 PM
Official Record
Recording requested By
NEVADA GOLD VENTURES LLC
Eureka County - NV
Sara Simmons - Recorder
Fee: $14.00 Page 1 of 1
RPTT: Recorded By: LH
Book- Page-
0231343

Amended Map: Section labels added

NOTES:
LOCATION MONUMENTS SET 10' FROM CLAIM END CENTERLINES. ALL LOCATION MONUMENTS AND CLAIM POSTS ARE 2"x2"x4' WOODEN STAKES.

DASHED SECTION LINES INDICATE PROJECTED SECTIONS.

MINING SERVICES
CarlinTrend
Sampling • Staking • Surveys
369 - 5th STREET
PH: (775) 778-0668 ELKO, NV 89801 FAX: (775) 778-0687

Locator:
Nevada Gold Ventures, LLC
PO Box 2092, Elko, Nevada 89803
GBN 17-24,27,29-49 Lode Claims
T.22&23N.,R.49E.; Eureka County, Nevada

DATE:	ACAD FILE NAME	DRAWN BY
March 2016	clients\16\mathewson\gbn\gbn_all.dwg	sms
	PLOT SCALE 1"= 500'	