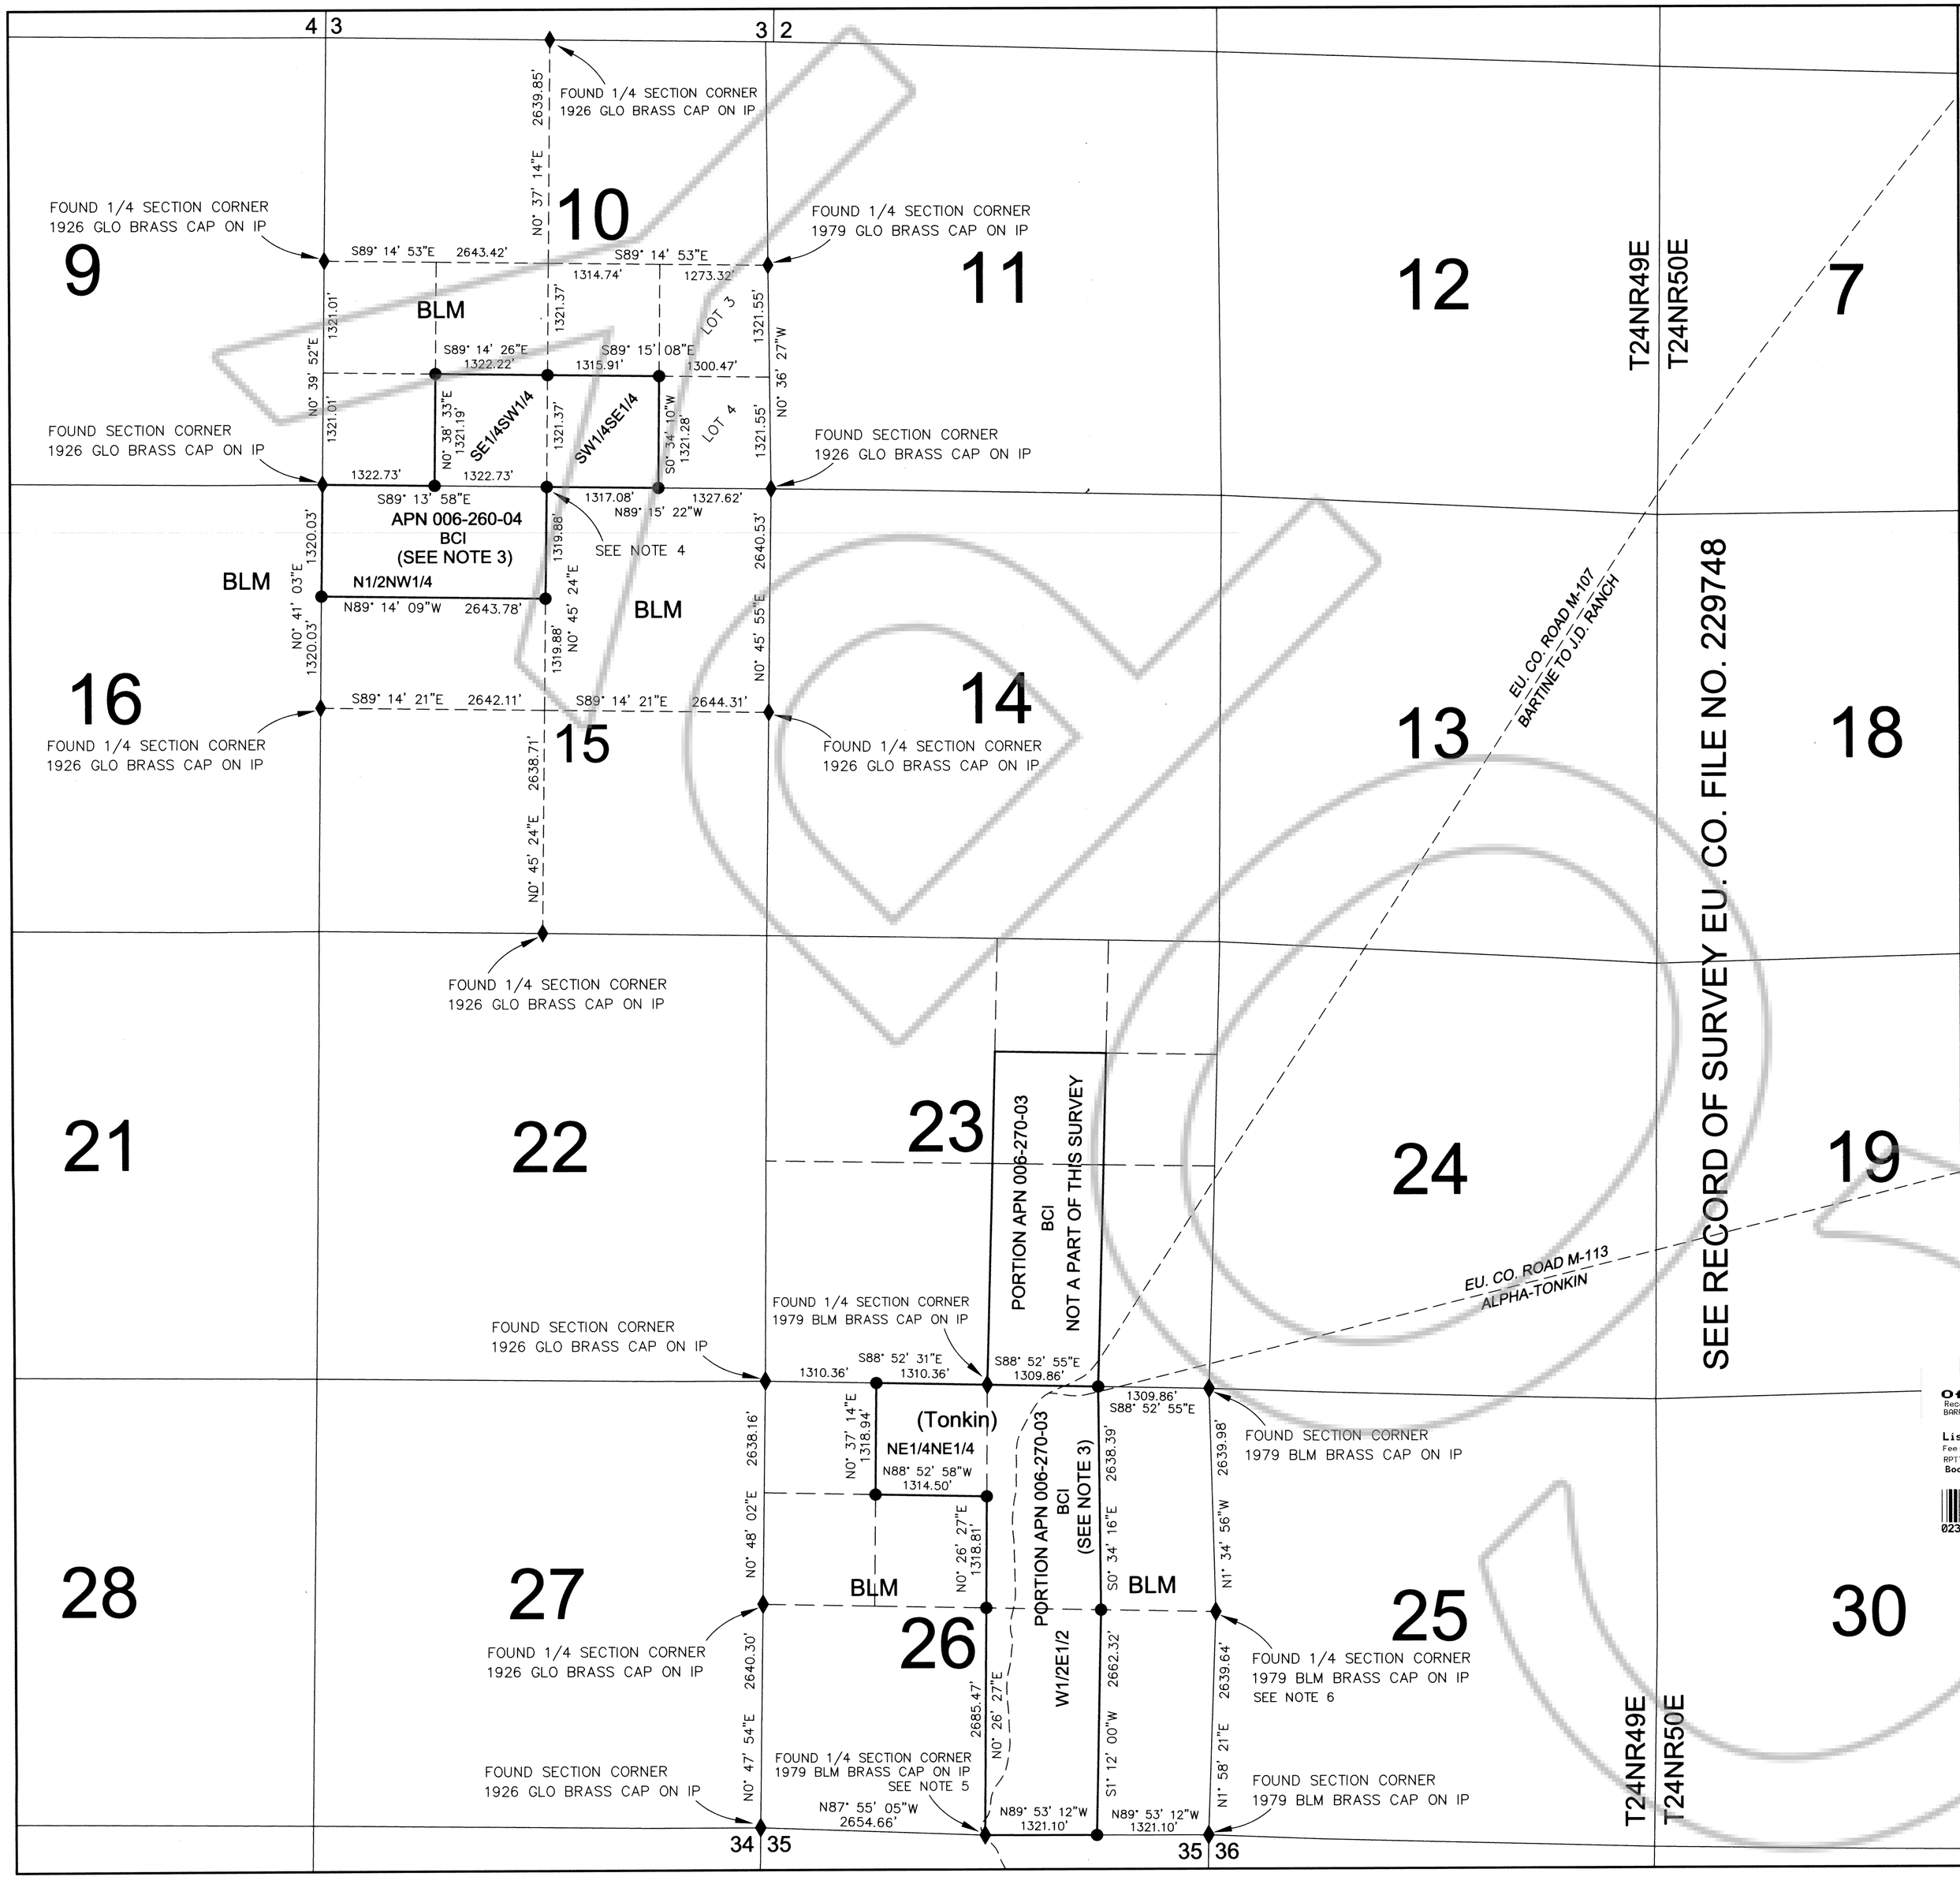

SURVEYOR'S CERTIFICATE

I, Mark C. Boge, Nevada Professional Land Surveyor No. 6196, hereby certify to the following: This map represents the result of a survey performed under my supervision at the instance of Barrick Cortez Inc. The land surveyed lies within T.24N., R.50E., M.D.M., Eureka County, Nevada. The survey was completed JUNE 2, 2017 and was conducted in accordance with Chapter 625 of the Nevada Administrative Code. The monuments are of the character and occupy the positions indicated and are of sufficient durability.

MARK C. BOGE, PLS 6196

PROFESSIONAL LAND SURVEYOR STATE OF NEVADA
MARK C. BOGE
Exp.12-31-18
6-27-17
No. 6196

BASIS OF BEARINGS

The Basis Of Bearings for this survey is NAD27 Nevada State Plane East Zone as determined by GPS Static Survey data processed via the National Geodetic Online Positioning User Service.

NOTES

1. Ground distances shown are U.S. Survey foot units, computed by multiplying NAD27 Grid distances by 1.000341314.

2. Government Plat Dependent Resurveys:
T.24N., R.49E., M.D.M., accepted March 12, 1928.
T.24N., R.49E., M.D.M., accepted January 15, 1982.
Filed at BLM State Office, Reno, Nevada.

3. BCI Property Acreage's:
APN 006-260-04 = 160.18 Acres
APN 006-270-03, SEC. 26 PORTION = 202.62 Acres

4. The GLO monument at 1/4 corner sections 10/15 was found damaged with base of iron pipe secure in ground. This was replaced with a 5/8" REBAR AND PLS6196 ALUM. CAP.

5. The S1/4 Corner Section 26 BLM monument was found 46 feet South of the 1982 BLM record position.

6. The E1/4 Corner Section 26 BLM monument was found 82 feet East of the 1982 BLM record position.

7. Positional Certainty: See NAC 625.651 to NAC 625.795. The monument positions meet Positional Certainty of Low Rural Land Boundary Surveys under NAC 625.666.

LEGEND

- ♦ FOUND SECTION CORNER OR 1/4 SECTION CORNER AS NOTED
- ● PROPERTY CORNER SET 5/8" REBAR AND PLS6196 ALUM. CAP, STEEL FENCE POST GUARD
- APN XXX-XXX-XX EUREKA COUNTY ASSESSORS PARCEL NUMBER
- BCI SURFACE OWNER: BARRICK CORTEZ INC.
- BLM SURFACE OWNER: USA (BUREAU OF LAND MANAGEMENT)

DOC # 0233306
06/26/2017 11:32 AM
Official Record
Recording requested By
BARRICK CORTEZ INC
Eureka County - NV
Lisa Hoehne - Recorder
Fee: $21.00 Page 1 of 1
RPTT Recorded By CH
Book- Page-
0233306

N

0 1000 2000 3000
SCALE 1" = 1000'

RECORD OF SURVEY

SECTIONS 10, 15 AND 26
T24N, R49E, MDM
EUREKA COUNTY, NEVADA
FOR
BARRICK CORTEZ INC.

MARK C. BOGE, PLS
14030 Welsh Mountain Court, Reno, NV 89521, 775-934-1068

BCI_JDR_TON