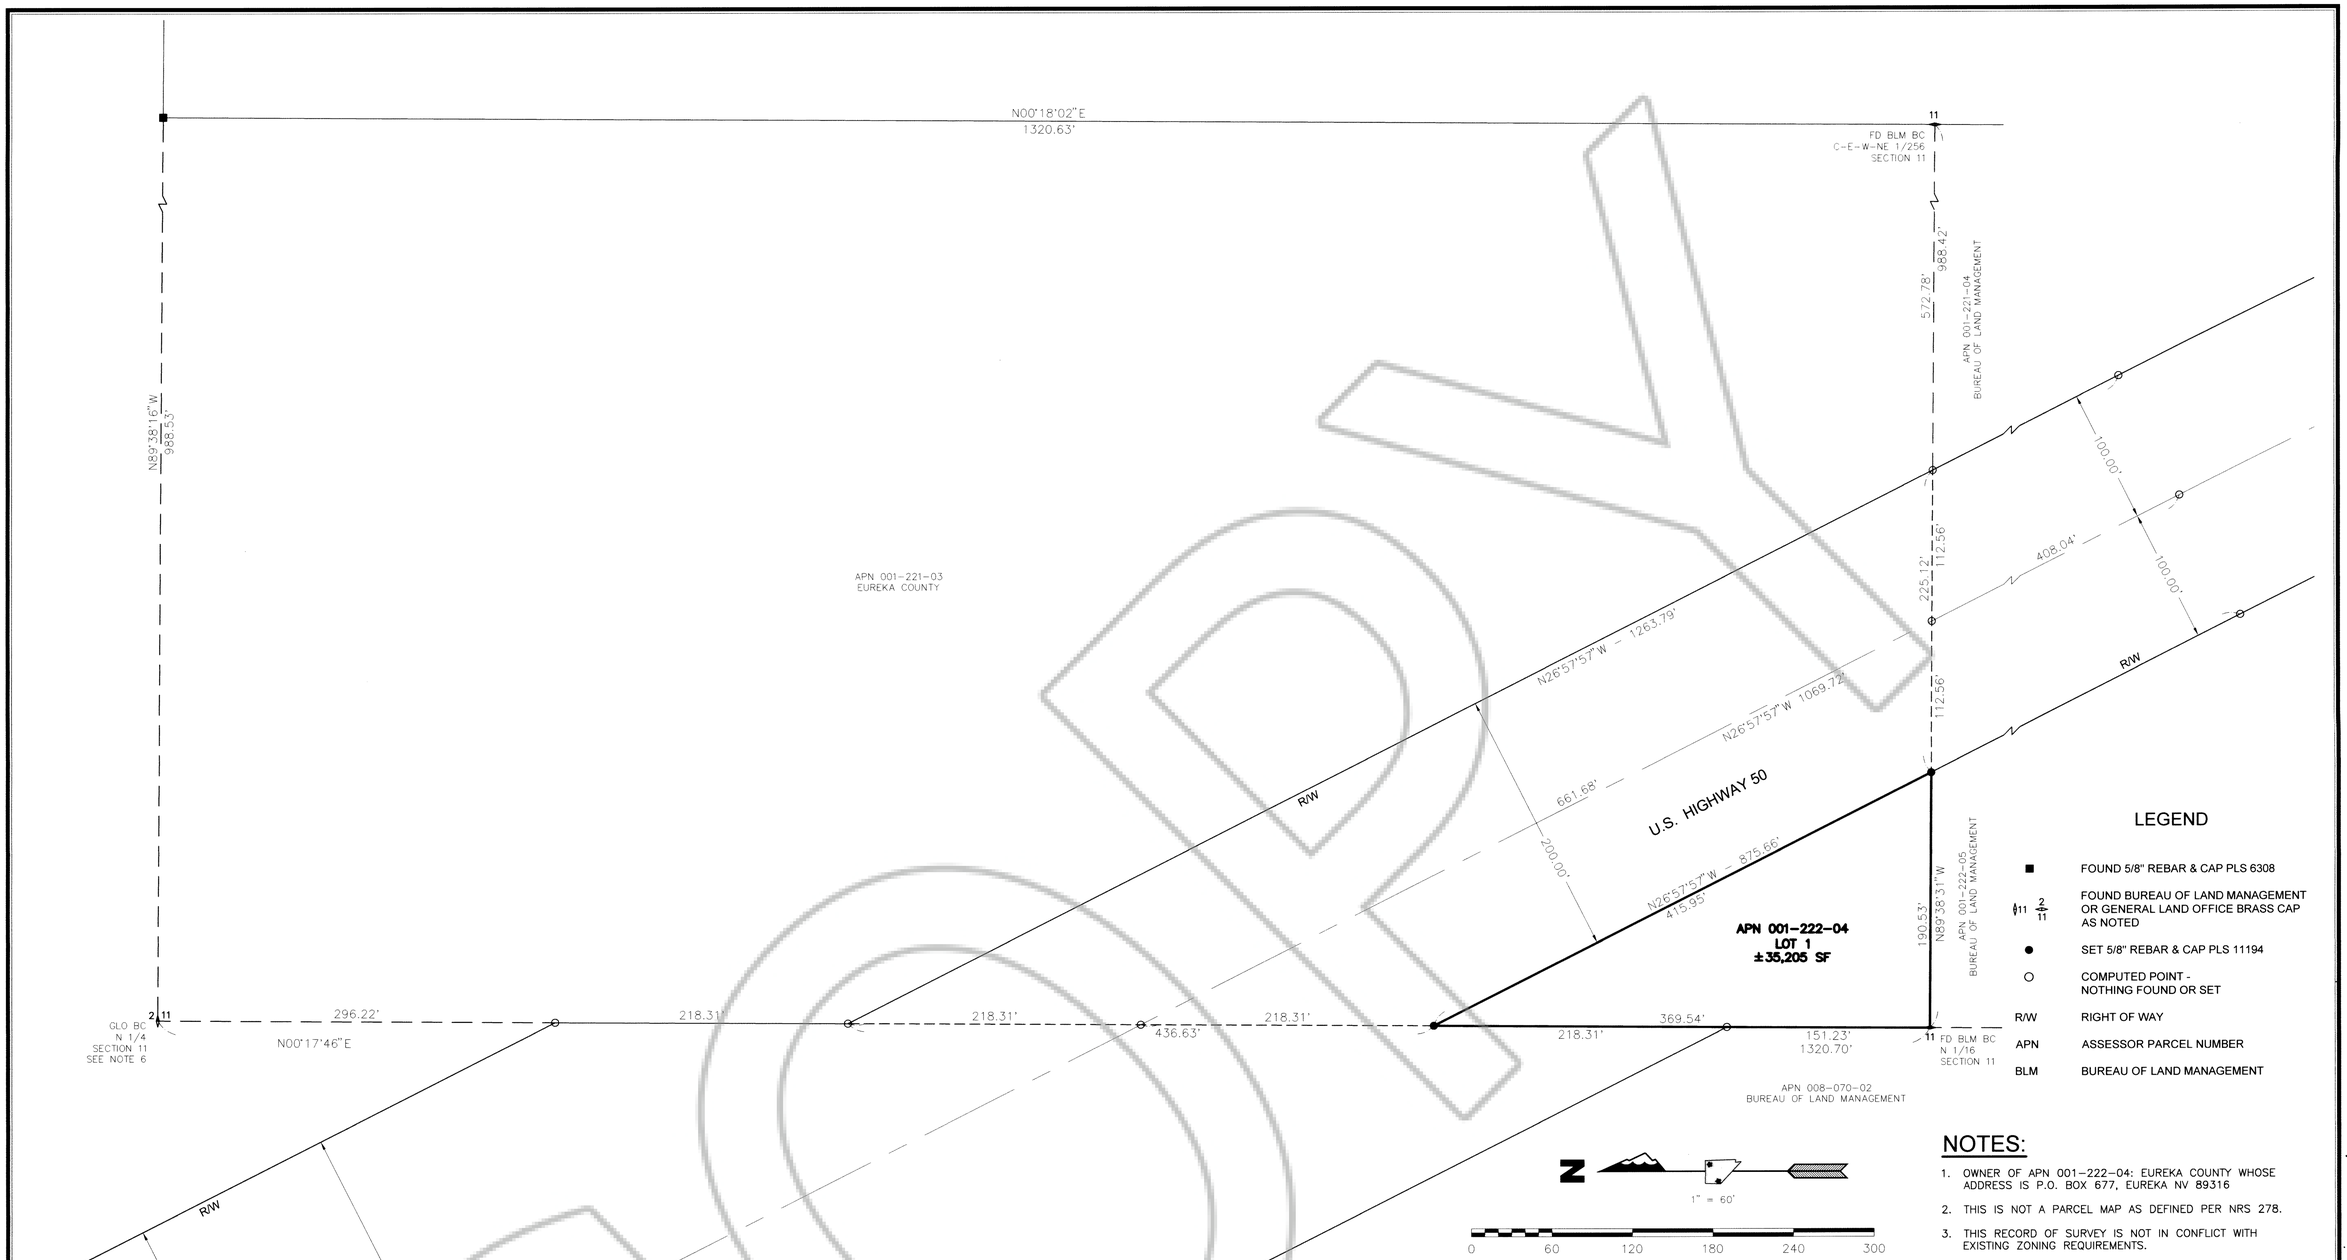


## LEGEND

| | |
|---|---|
| ■ | FOUND 5/8" REBAR & CAP PLS 6308 |
| 11 2/11 | FOUND BUREAU OF LAND MANAGEMENT OR GENERAL LAND OFFICE BRASS CAP AS NOTED |
| ● | SET 5/8" REBAR & CAP PLS 11194 |
| ○ | COMPUTED POINT - NOTHING FOUND OR SET |
| R/W | RIGHT OF WAY |
| APN | ASSESSOR PARCEL NUMBER |
| BLM | BUREAU OF LAND MANAGEMENT |

## NOTES:

1. OWNER OF APN 001-222-04: EUREKA COUNTY WHOSE ADDRESS IS P.O. BOX 677, EUREKA NV 89316
2. THIS IS NOT A PARCEL MAP AS DEFINED PER NRS 278.
3. THIS RECORD OF SURVEY IS NOT IN CONFLICT WITH EXISTING ZONING REQUIREMENTS.
4. NO NEW PARCELS HAVE BEEN CREATED AS A RESULT OF THIS MAP.
5. GROSS AREA OF APN 001-222-04 = ±35,205 SQUARE FEET.
6. THE LOCATION OF THE NORTH QUARTER WAS CALCULATED FROM RECORD INFORMATION AND VERIFIED WITH THE MEASURED LOCATION ON NEVADA DEPARTMENT OF TRANSPORTATION'S LOIS – SURVEY MONUMENT LOCATION INFORMATION SYSTEM WEBSITE.
7. BASIS OF BEARINGS: NORTH AMERICAN DATUM OF 1983 AS BASED ON FEDERAL BASE NETWORK/COOPERATIVE BASE NETWORK OBSERVATIONS IN 1994 (AKA NAD83/94), NEVADA STATE PLANE EAST ZONE. GROUND COORDINATES HEREON REFLECT GRID COORDINATES MULTIPLIED BY THE NEVADA DEPARTMENT OF TRANSPORTATION (NDOT) COMBINED GRID TO GROUND FACTOR OF 1.000386.

## REFERENCES

1. DOCUMENT NO. 166225, PATENT NUMBER 27-97-0009, RECORDED IN BOOK 306, PAGES 061, OFFICIAL RECORDS OF EUREKA COUNTY, NEVADA.
2. RECORD OF SURVEY OF BLM PROPERTY FOR EUREKA COUNTY, RECORDED JANUARY 2, 1998, IN THE OFFICE OF THE EUREKA COUNTY RECORDER AS FILE NUMBER 169478, EUREKA COUNTY, NEVADA.
3. EUREKA CANYON SUBDIVISION PHASE 1 STAGE 1, RECORDED JULY 2, 2012, IN OFFICE OF THE EUREKA COUNTY RECORDER AS DOCUMENT NUMBER 0220732, EUREKA COUNTY, NEVADA.

## SURVEYOR'S CERTIFICATE

I, ERIC V. SNYDER, A PROFESSIONAL LAND SURVEYOR LICENSED IN THE STATE OF NEVADA, CERTIFY THAT:

1. THIS PLAT REPRESENTS THE RESULTS OF A SURVEY CONDUCTED UNDER MY DIRECT SUPERVISION AT THE INSTANCE OF EUREKA COUNTY, A POLITICAL SUBDIVISION OF THE STATE OF NEVADA.
2. THE LANDS SURVEYED LIE WITHIN THE NORTHWEST QUARTER OF THE NORTHEAST QUARTER OF SECTION 11, TOWNSHIP 19 NORTH, RANGE 53 EAST, M.D.M. AND THE SURVEY WAS COMPLETED ON DECEMBER 12, 2017.
3. THIS PLAT IS NOT IN CONFLICT WITH THE PROVISIONS OF N.R.S. 278.010 TO 278.630, INCLUSIVE, OR WITH PROVISIONS OF N.A.C. 625 AND ALL LOCAL ORDINANCES.
4. THE MONUMENTS DEPICTED ON THE PLAT ARE OF THE CHARACTER SHOWN, OCCUPY THE POSITIONS INDICATED AND ARE OF SUFFICIENT NUMBER AND DURABILITY.

ERIC V. SNYDER — PLS 11194

PROFESSIONAL LAND SURVEYOR — STATE OF NEVADA — No. 11194 — ERIC V. SNYDER — Exp. 06/30/18

12/28/17

EUREKA COUNTY, NV
This is a no fee document
NO FEE
EUREKA COUNTY
2018-234626
01/03/2018 08:58 AM
Pgs=1

0000091920180234626010010

LISA HOEHNE, RECORDER

## RECORDER'S CERTIFICATE

FILED AT THE REQUEST OF
EUREKA COUNTY COMMISSION
ON THE ____ DAY OF _____ 2017,
AT _____ MINUTES PAST _____ M. IN THE
OFFICIAL RECORDS OF EUREKA COUNTY,
NEVADA.
FILE NUMBER: _____
FEE: _____

COUNTY RECORDER

RECORD OF SURVEY
FOR
# EUREKA COUNTY
A PORTION OF THE PARCELS AS DESCRIBED
IN DOCUMENT NO. 166225, PATENT NO. 27-97-0009
SITUATE WITHIN THE N.W. 1/4 THE N.E. 1/4 OF
SECTION 11, TOWNSHIP 19 NORTH, RANGE 53 EAST, M.D.M.
EUREKA COUNTY NEVADA

I:\ndrive\dwgs\30399_eurekacomisc\30399rs.dwg

SUMMIT ENGINEERING CORPORATION
1150 LAMOILLE HIGHWAY, ELKO NEVADA 89801
PHONE: (775) 738-8058 FAX: (775) 738-8267

SHEET 1 OF 1