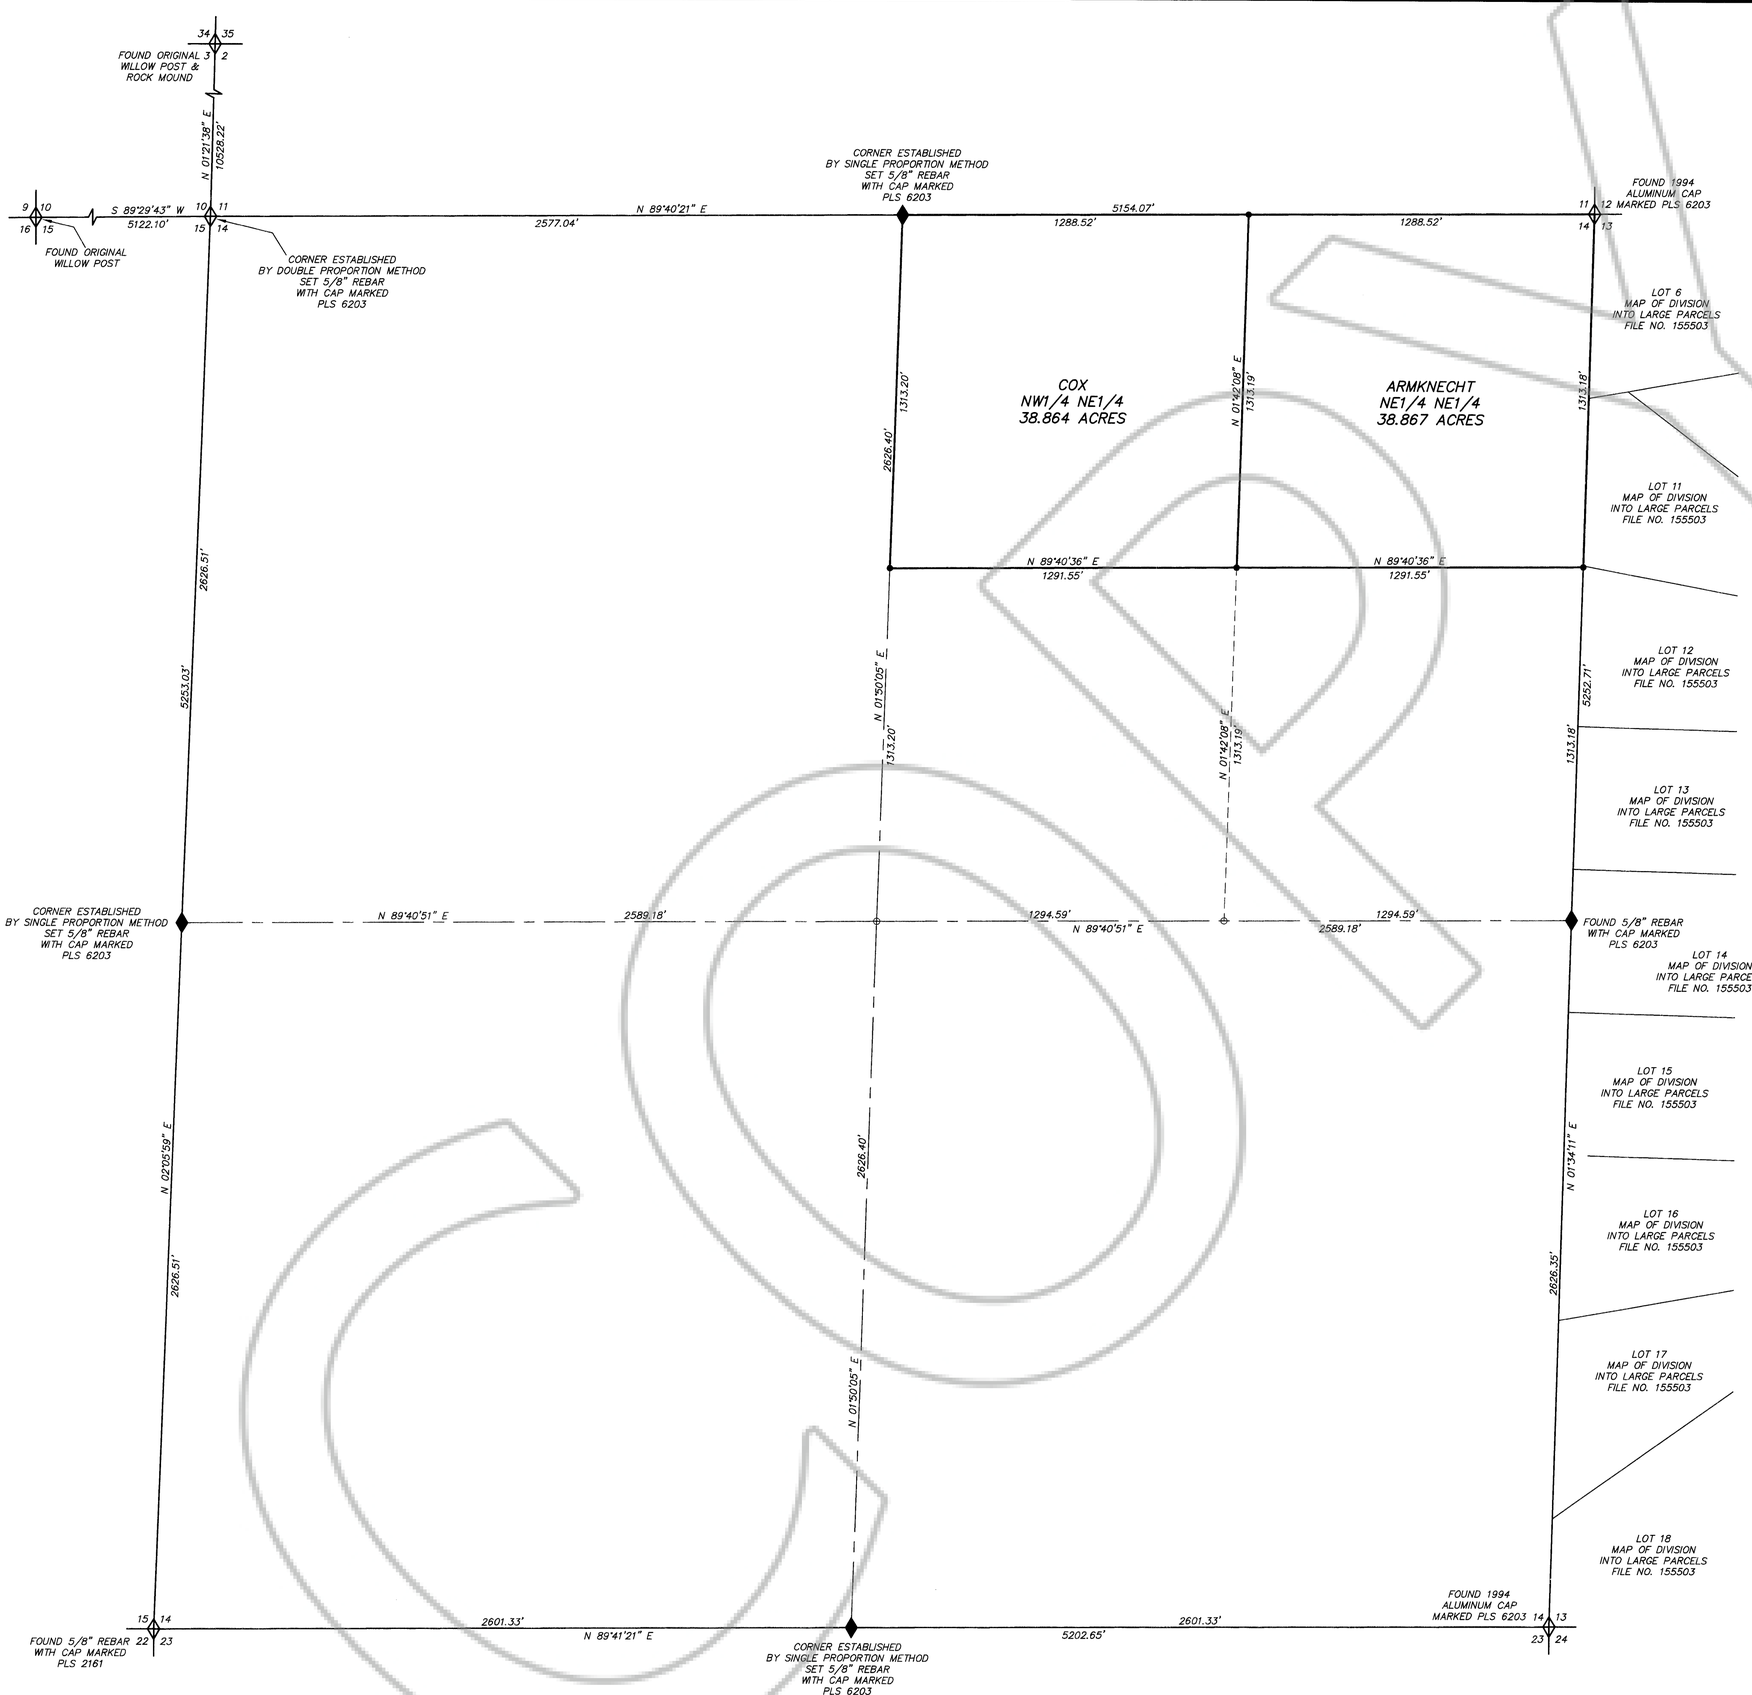

1"=300

EUREKA COUNTY, NV
LAND-ROS
Rec:$29.00
Total:$29.00
ARMKNECHT & COX

2022-247748
11/18/2022 08:12 AM
Pgs=1

0001534220220247480010016
LISA HOEHNE, CLERK RECORDER

SURVEYOR'S CERTIFICATE

I, ROBERT E. MORLEY, A PROFESSIONAL LAND SURVEYOR LICENSED IN THE STATE OF NEVADA, CERTIFY THAT:

1. THIS PLAT REPRESENTS THE RESULTS OF A SURVEY CONDUCTED UNDER MY DIRECT SUPERVISION AT THE INSTANCE OF GARY ARMKNECHT & CINDY ARMKNECHT AND KYLE S. COX & KATLYN K. COX.

2. THE LANDS SURVEYED LIE WITHIN SECTION 14 T.31 N., R.49 E., M.D.B. & M., AND THE SURVEY WAS COMPLETED ON DECEMBER 21, 2021.

3. THE MONUMENTS DEPICTED ON THE PLAT ARE OF THE CHARACTER SHOWN, AND OCCUPY THE POSITIONS INDICATED AND ARE OF SUFFICIENT NUMBER AND DURABILITY.

PROFESSIONAL LAND SURVEYOR STATE OF NEVADA
ROBERT E. MORLEY
Exp.12-31-23
No. 6203

ROBERT E. MORLEY, P.L.S. 6203

11/17/2022

NOTES:

1) THE TOTAL SURVEYED AREA OF THIS MAP EQUALS 77.731 ACRES.

2) BASIS OF BEARINGS: THE LINE BETWEEN THE FOUND NORTHEAST CORNER AND EAST 1/4 CORNER OF SECTION 14, T.31 N., R.49 E., M.D.B. & M., TAKEN AS S 01° 34' 11" E.

LEGEND

◇ = SECTION CORNER AS NOTED.

◆ = 1/4 CORNER AS NOTED.

● = SET 5/8" REBAR WITH CAP MARKED PLS 6203.

○ = CALCULATED POINT, NOTHING FOUND, NOTHING SET.

300 0 300 600 900 1200

SCALE: 1"=300'

RECORD OF SURVEY

FOR

GARY ARMKNECHT & CINDY ARMKNECHT AND KYLE S. COX & KATLYN K. COX

IN

SECTION 14, T.31 N., R.49 E., M.D.B.& M.
EUREKA COUNTY, NEVADA

HIGH DESERT ENGINEERING, LLC
640 IDAHO STREET
ELKO, NEVADA 89801
(775) 738-4053

222003