T.19N.,R.53E.

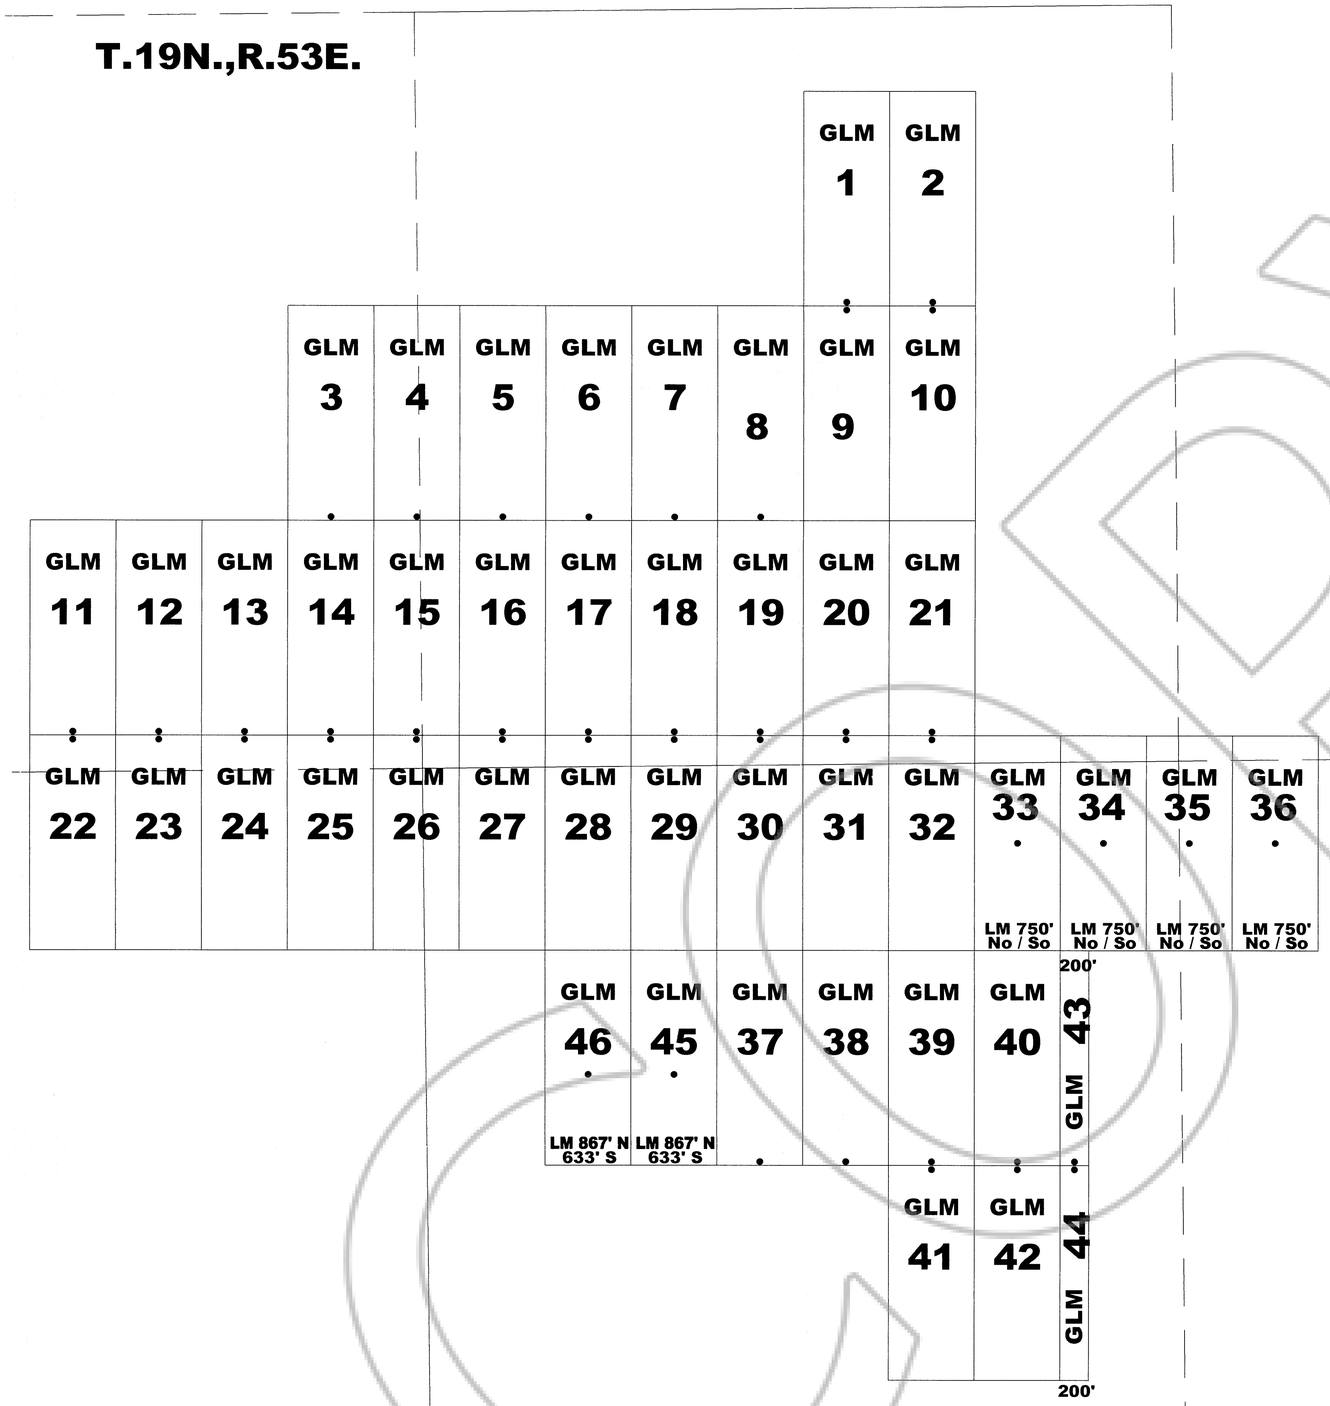

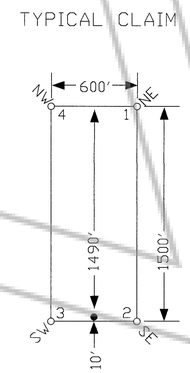

TIE POINT DATA:
THE NORTHEAST CORNER OF GLM 26 LIES APPROXIMATELY 256 FEET EAST AND 231 FEET NORTH OF THE SURVEYED SOUTHWEST CORNER OF SECTION 29, T.19N., R.53E., M.D.B.M.

LOCATION DATES:
August 19, 2023 - GLM 11-19,22-30
September 1, 2023 - GLM 43-44
September 18, 2023 - GLM 37-42
September 19, 2023 - GLM 1-10,20-21,31-36,45-46

EUREKA COUNTY, NV
MINING-MAP
Rec:$702.00
Total:$702.00
CARLIN TREND MINING SERVICES

2023-251178
10/03/2023 11:13 AM
Pgs=1

00019107202302511780010015
KATHERINE J. BOWLING, CLERK RECORDER

NOTES:
LOCATION MONUMENTS SET 10' FROM CLAIM END CENTERLINES UNLESS NOTED ON MAP. ALL LOCATION MONUMENTS AND CLAIM POSTS ARE 2"x2"x4' WOODEN STAKES.

DASHED SECTION LINES INDICATE PROJECTED SECTIONS.

MINING SERVICES
Carlin Trend
Sampling • Staking • Surveys
369 - 5th STREET
PH: (775) 778-0668 ELKO, NV 89801 FAX: (775) 778-0687

Locator:
Golden Lake Nevada Inc.
Suite 1240–789 West Pender St, Vancouver BC V6H 1H2
GLM 1–46 Lode Claims
T.19N.,R.53E.; Eureka County, Nevada

DATE:	ACAD FILE NAME	DRAWN BY
September, 2023	I:\data\23\goldenlake\glm\glm0823.dwg	sms
	PLOT SCALE 1"= 500'	