MILL SITE MAP
GRMS 173-288

SECTIONS 13 & 24, T26N, R48E,
SECTIONS 19, 29, & 30, T26N, R49E, M.D.M.
EUREKA COUNTY, NEVADA

Locator: Nevada Gold Mines LLC
1655 Mountain City Highway
Elko, Nevada 89801

Drawn By: ARD	*May 2025*	*Sheet 1 of 1*

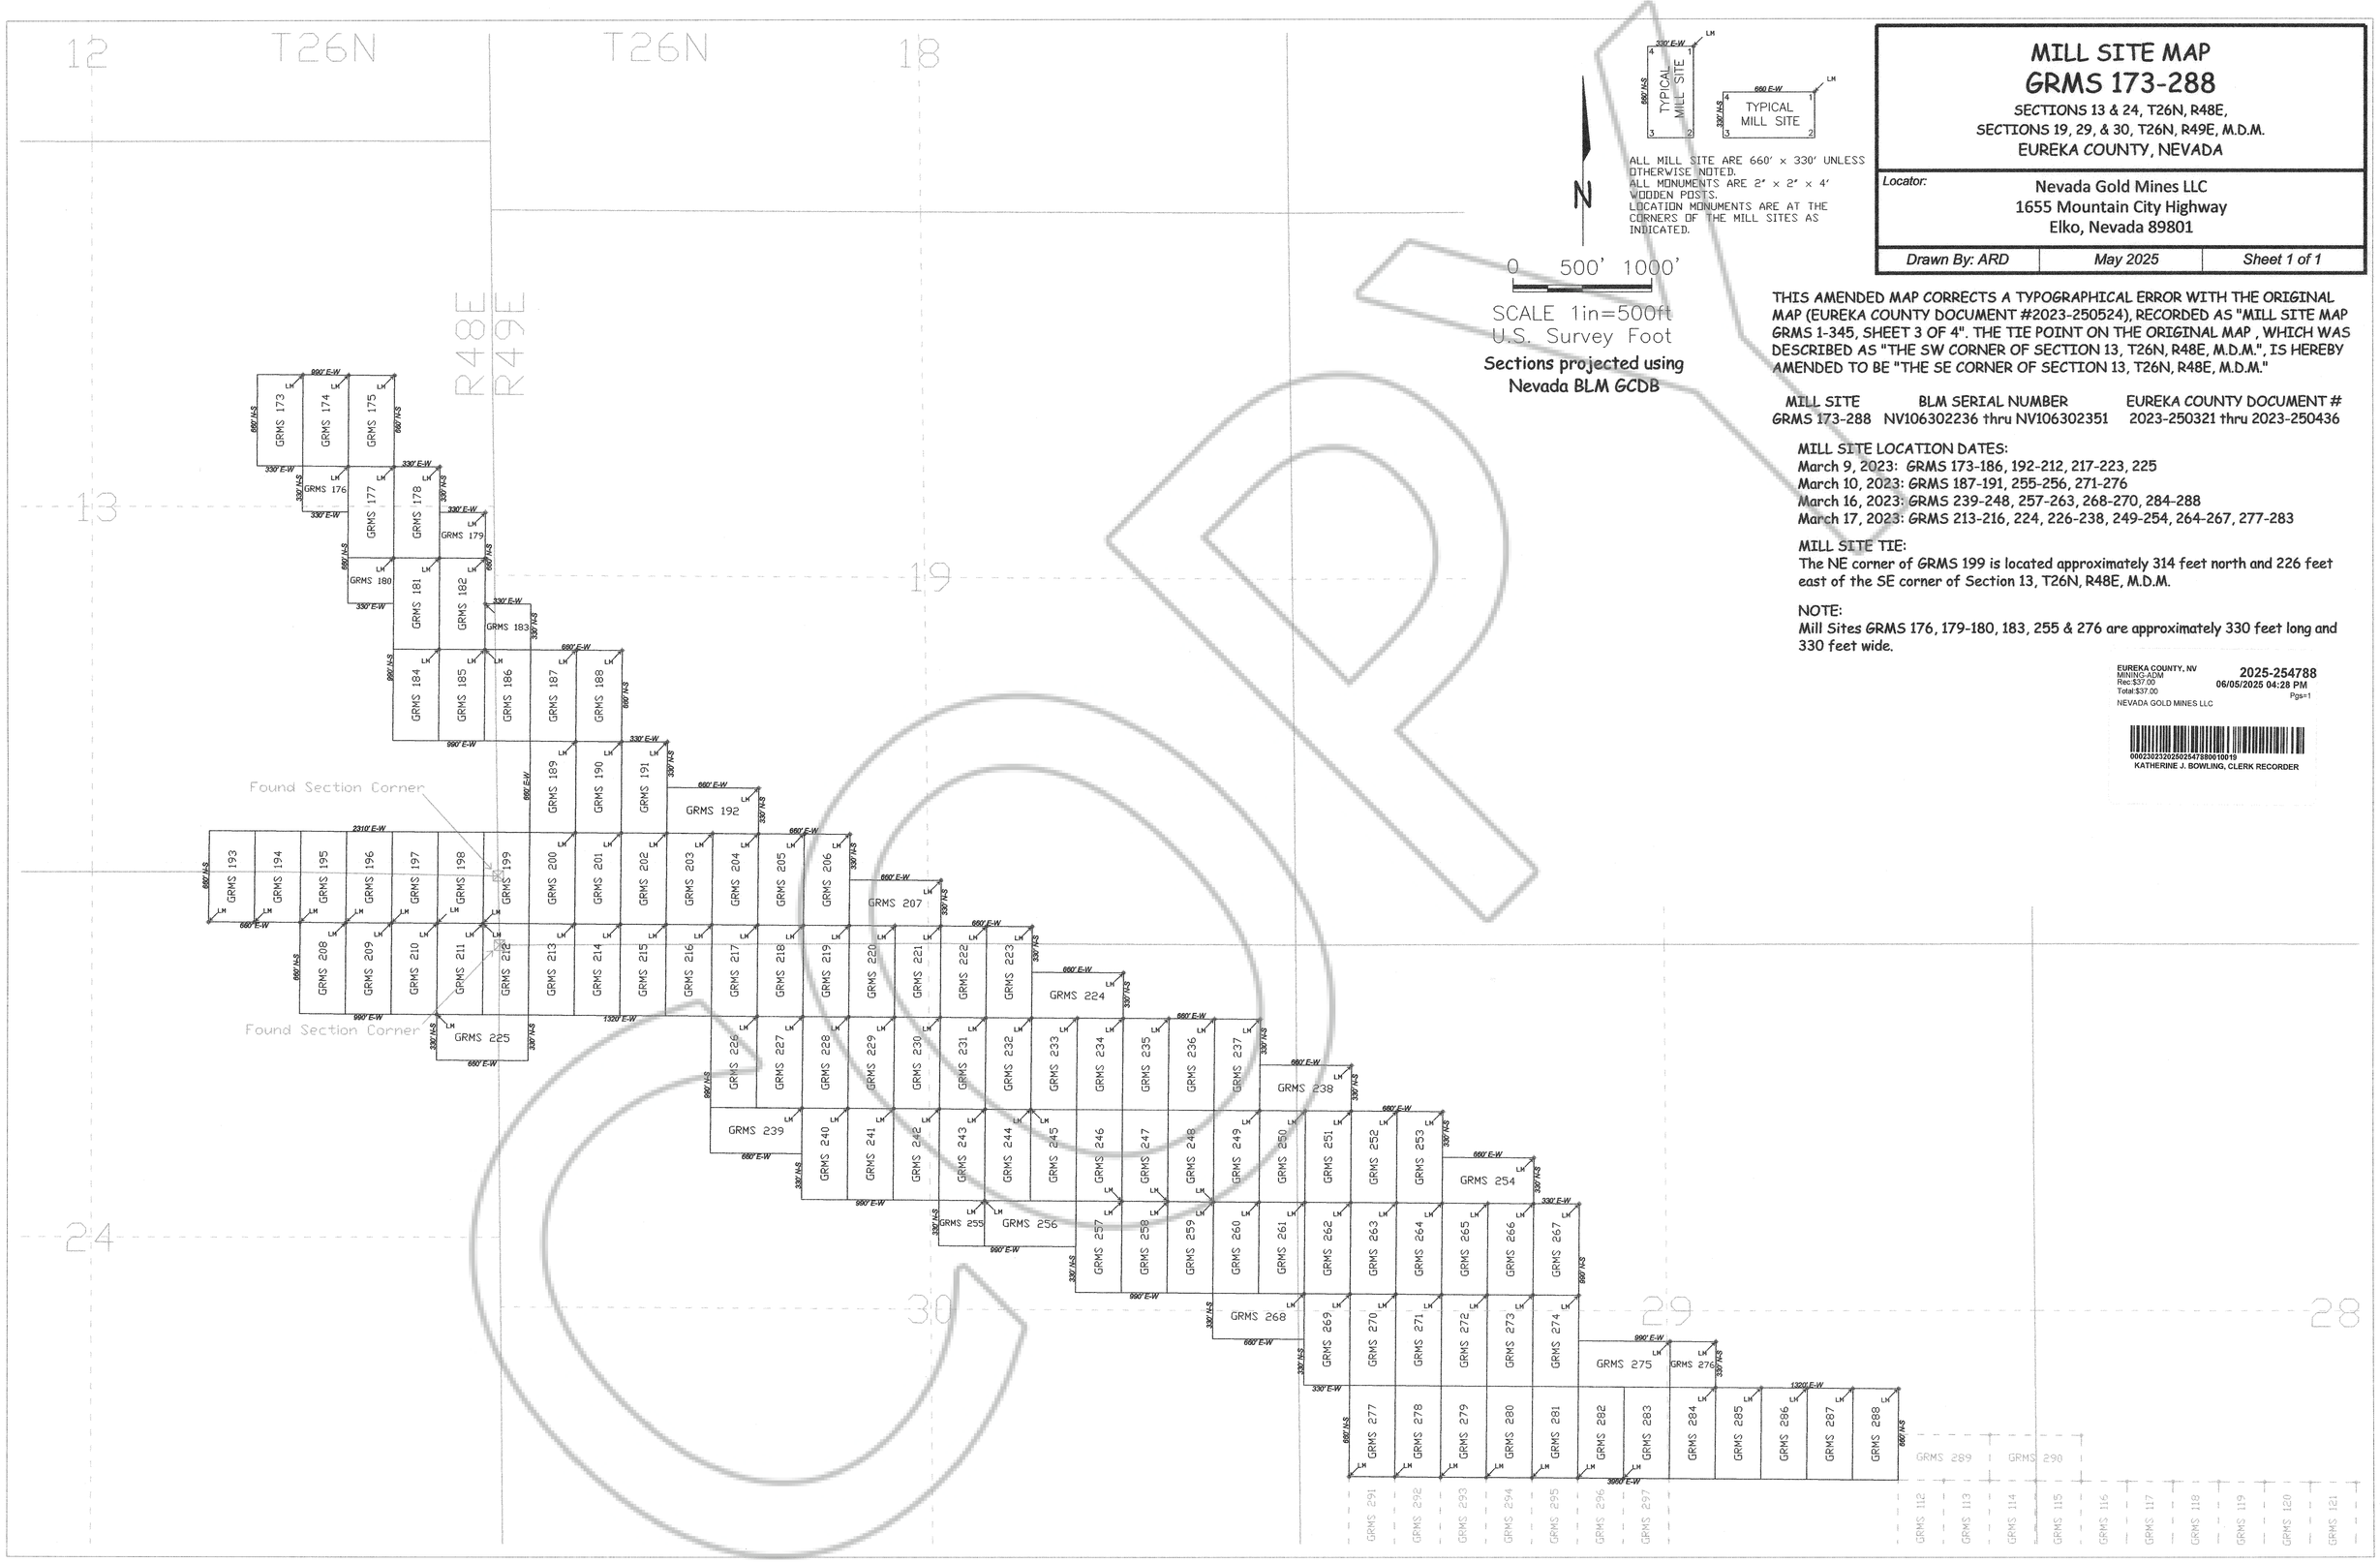

THIS AMENDED MAP CORRECTS A TYPOGRAPHICAL ERROR WITH THE ORIGINAL MAP (EUREKA COUNTY DOCUMENT #2023-250524), RECORDED AS "MILL SITE MAP GRMS 1-345, SHEET 3 OF 4". THE TIE POINT ON THE ORIGINAL MAP , WHICH WAS DESCRIBED AS "THE SW CORNER OF SECTION 13, T26N, R48E, M.D.M.", IS HEREBY AMENDED TO BE "THE SE CORNER OF SECTION 13, T26N, R48E, M.D.M."

MILL SITE	BLM SERIAL NUMBER	EUREKA COUNTY DOCUMENT #
GRMS 173-288	NV106302236 thru NV106302351	2023-250321 thru 2023-250436

MILL SITE LOCATION DATES:
March 9, 2023: GRMS 173-186, 192-212, 217-223, 225
March 10, 2023: GRMS 187-191, 255-256, 271-276
March 16, 2023: GRMS 239-248, 257-263, 268-270, 284-288
March 17, 2023: GRMS 213-216, 224, 226-238, 249-254, 264-267, 277-283

MILL SITE TIE:
The NE corner of GRMS 199 is located approximately 314 feet north and 226 feet east of the SE corner of Section 13, T26N, R48E, M.D.M.

NOTE:
Mill Sites GRMS 176, 179-180, 183, 255 & 276 are approximately 330 feet long and 330 feet wide.

EUREKA COUNTY, NV
MINING-ADM
Rec:$37.00
Total:$37.00
NEVADA GOLD MINES LLC

2025-254788
06/05/2025 04:28 PM
Pgs=1

0002302320250254788001001 9
KATHERINE J. BOWLING, CLERK RECORDER