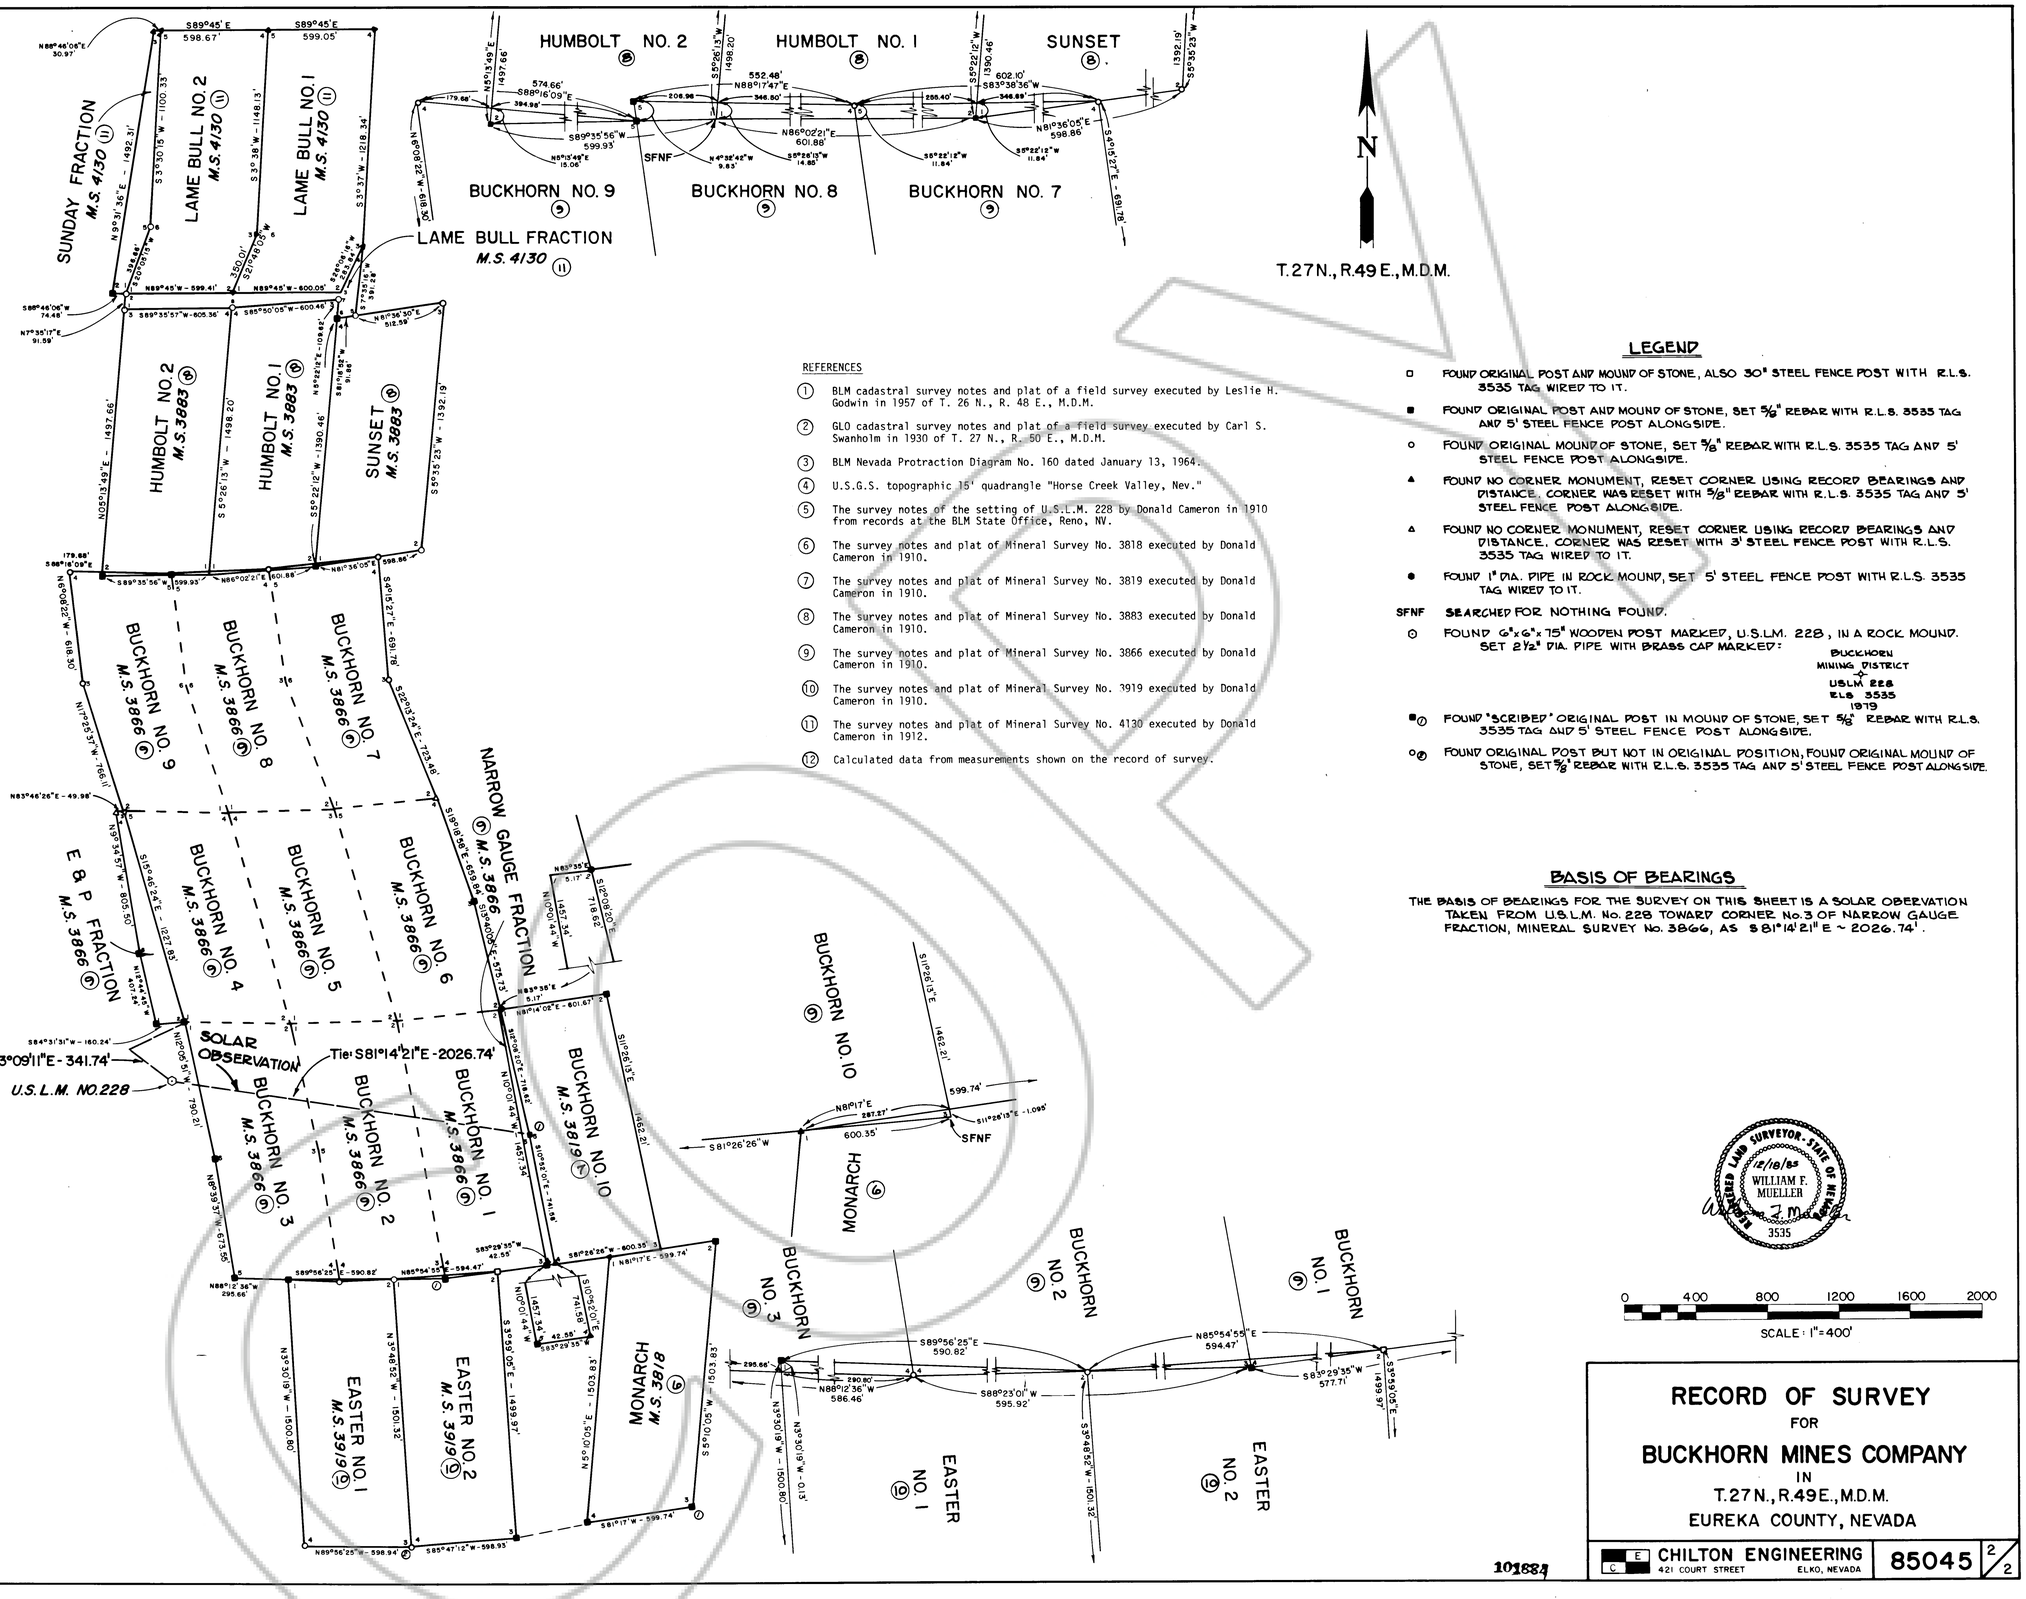

REFERENCES

1. BLM cadastral survey notes and plat of a field survey executed by Leslie H. Godwin in 1957 of T. 26 N., R. 48 E., M.D.M.
2. GLO cadastral survey notes and plat of a field survey executed by Carl S. Swanholm in 1930 of T. 27 N., R. 50 E., M.D.M.
3. BLM Nevada Protraction Diagram No. 160 dated January 13, 1964.
4. U.S.G.S. topographic 15' quadrangle "Horse Creek Valley, Nev."
5. The survey notes of the setting of U.S.L.M. 228 by Donald Cameron in 1910 from records at the BLM State Office, Reno, NV.
6. The survey notes and plat of Mineral Survey No. 3818 executed by Donald Cameron in 1910.
7. The survey notes and plat of Mineral Survey No. 3819 executed by Donald Cameron in 1910.
8. The survey notes and plat of Mineral Survey No. 3883 executed by Donald Cameron in 1910.
9. The survey notes and plat of Mineral Survey No. 3866 executed by Donald Cameron in 1910.
10. The survey notes and plat of Mineral Survey No. 3919 executed by Donald Cameron in 1910.
11. The survey notes and plat of Mineral Survey No. 4130 executed by Donald Cameron in 1912.
12. Calculated data from measurements shown on the record of survey.

LEGEND

- □ FOUND ORIGINAL POST AND MOUND OF STONE, ALSO 30" STEEL FENCE POST WITH R.L.S. 3535 TAG WIRED TO IT.
- ■ FOUND ORIGINAL POST AND MOUND OF STONE, SET 5/8" REBAR WITH R.L.S. 3535 TAG AND 5' STEEL FENCE POST ALONGSIDE.
- ○ FOUND ORIGINAL MOUND OF STONE, SET 5/8" REBAR WITH R.L.S. 3535 TAG AND 5' STEEL FENCE POST ALONGSIDE.
- ▲ FOUND NO CORNER MONUMENT, RESET CORNER USING RECORD BEARINGS AND DISTANCE. CORNER WAS RESET WITH 5/8" REBAR WITH R.L.S. 3535 TAG AND 3' STEEL FENCE POST ALONGSIDE.
- △ FOUND NO CORNER MONUMENT, RESET CORNER USING RECORD BEARINGS AND DISTANCE. CORNER WAS RESET WITH 3' STEEL FENCE POST WITH R.L.S. 3535 TAG WIRED TO IT.
- ● FOUND 1" DIA. PIPE IN ROCK MOUND, SET 5' STEEL FENCE POST WITH R.L.S. 3535 TAG WIRED TO IT.

SFNF SEARCHED FOR NOTHING FOUND.

⊙ FOUND 6"x6"x75" WOODEN POST MARKED, U.S.L.M. 228, IN A ROCK MOUND. SET 2½" DIA. PIPE WITH BRASS CAP MARKED:

BUCKHORN
MINING DISTRICT
USLM 228
ELS 3535
1979

■(1) FOUND "SCRIBED" ORIGINAL POST IN MOUND OF STONE, SET 5/8" REBAR WITH R.L.S. 3535 TAG AND 5' STEEL FENCE POST ALONGSIDE.

○(2) FOUND ORIGINAL POST BUT NOT IN ORIGINAL POSITION, FOUND ORIGINAL MOUND OF STONE, SET 5/8" REBAR WITH R.L.S. 3535 TAG AND 5' STEEL FENCE POST ALONGSIDE.

BASIS OF BEARINGS

THE BASIS OF BEARINGS FOR THE SURVEY ON THIS SHEET IS A SOLAR OBSERVATION TAKEN FROM U.S.L.M. No. 228 TOWARD CORNER No. 3 OF NARROW GAUGE FRACTION, MINERAL SURVEY No. 3866, AS S 81°14'21" E ~ 2026.74'.

REGISTERED LAND SURVEYOR - STATE OF NEVADA
12/18/85
WILLIAM F. MUELLER
3535

RECORD OF SURVEY
FOR
BUCKHORN MINES COMPANY
IN
T.27N., R.49E., M.D.M.
EUREKA COUNTY, NEVADA

CHILTON ENGINEERING
421 COURT STREET ELKO, NEVADA

85045 2/2

101884